

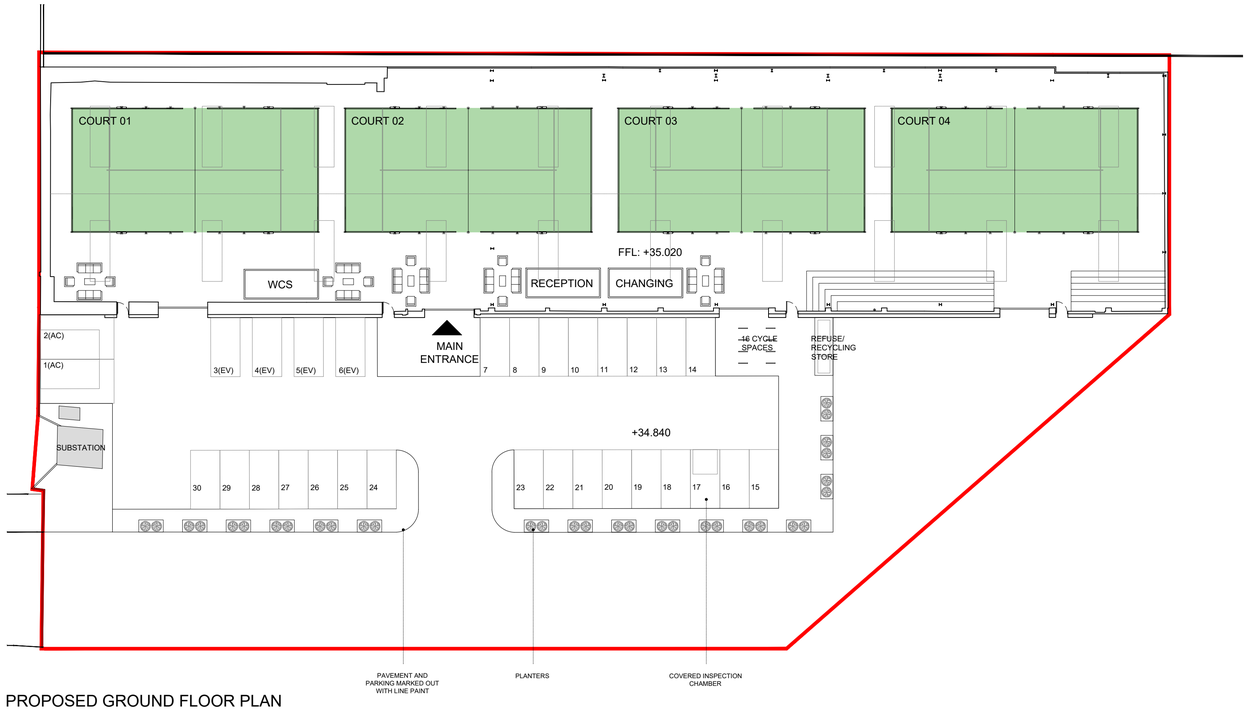



PROPOSED GROUND FLOOR PLAN

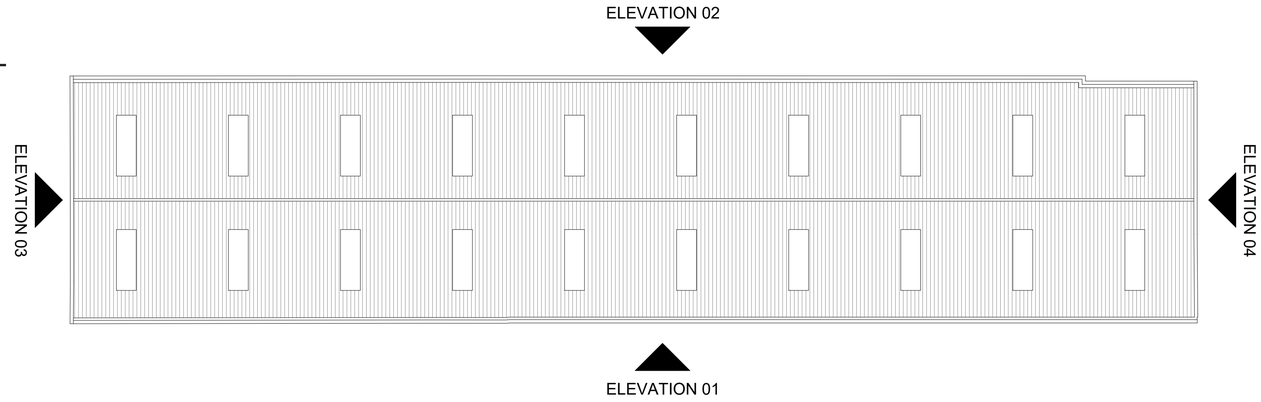


PROPOSED ROOF PLAN - NO CHANGE

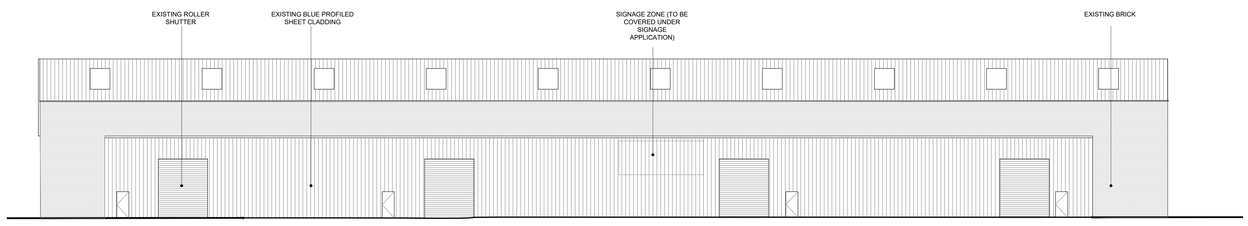


1 - PROPOSED WEST ELEVATION - NO CHANGE

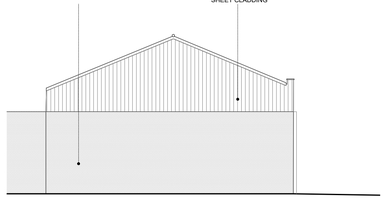

3 - PROPOSED NORTH ELEVATION - NO CHANGE

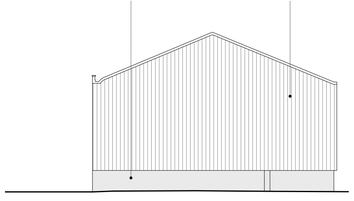

4 - PROPOSED SOUTH ELEVATION - NO CHANGE

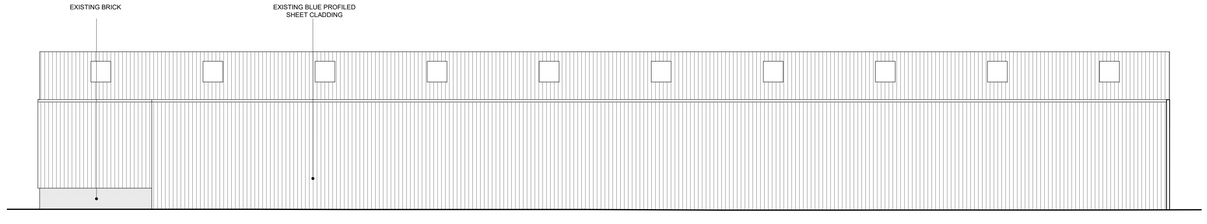

2 - PROPOSED EAST ELEVATION - NO CHANGE

Copyright of this drawing is vested in Forgotten Place Ltd and it must not be copied or reproduced without written consent. Figured dimensions only are to be taken from this drawing. Do not scale from this drawing.

NOTE:
Information subject to topographical survey, design development and consultant input

0m 5m 10m 15m

FFL: +XX.XXX Finished floor level
+XX.XXX Existing Level
Site boundary

North:

Project: Paston Road, Sharston Ind Estate, Wythenshawe

Drawing Title: Proposed Plans and Elevations

Origin Date: June 2026

Drawing No: 0015-FP-XX-00-DR-A-0201

Status: Planning

Scale: 1:250 @ A1/ 1:500 @ A3

Rev: -

Forgotten Place
Architecture
Masterplanning
Interior design
Contact:
smorris@forgottenplace.co.uk
07773 422056