




SITE PLAN (SCALE 1:100)

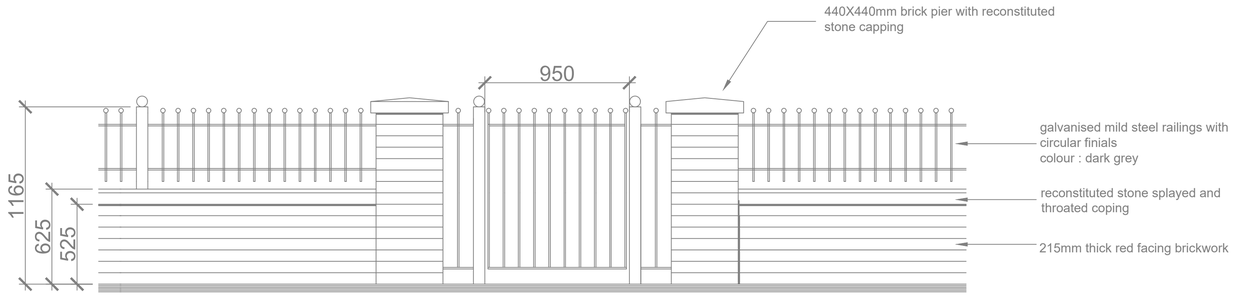

BOUNDARY TYPE 01 (SCALE 1:20)

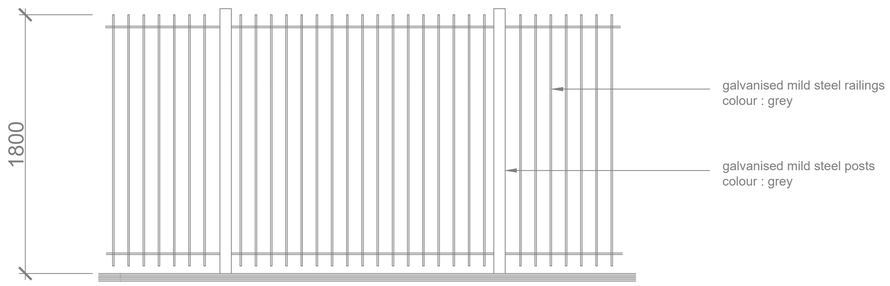

BOUNDARY TYPE 02 (SCALE 1:20)

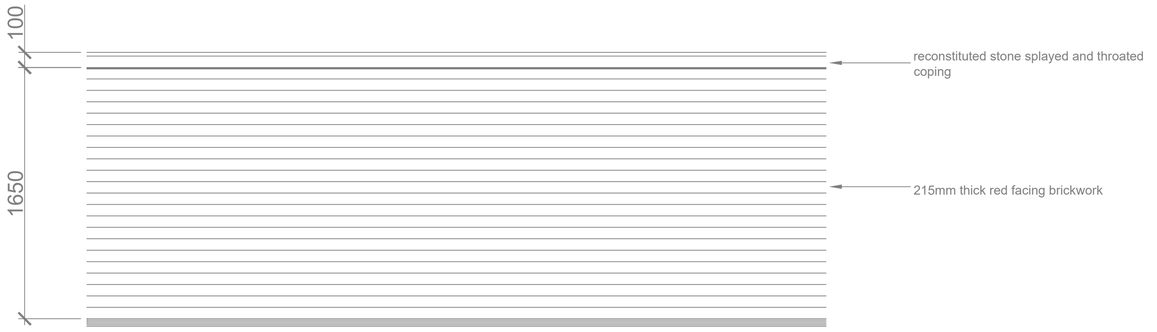

BOUNDARY TYPE 03 (SCALE 1:20)

Client
akps limited

Project
residential development at
rochdale road, blackley

Drawing Title
proposed boundary treatments

Scale
1:100@A1 / 1:200@A3 do not scale

Drawing Number RK103.07
Status planning
Revision

RK Architectural Limited
Arrow Mill, Queensway, Rochdale. OL11 2YW.
tel. 07585 943280. email. onearchitectural@gmail.com