Proposed Site Plan



SCALE m 0 2 4 6 8 10
1:200

Mulholland
Architecture

E chris@mulhollandarchitecture.co.uk
M +44 (0)7923156723

© COPYRIGHT This drawing is protected by copyright and shall not be reproduced in any form without first gaining permission from Mulholland Architecture Ltd

Mulholland Architecture shall have no responsibility for any use made of this document other than for which it was prepared and issued.

All dimensions and levels should be checked on site. All dimensions to be taken on site prior to manufacture of any component or element. Do not scale from this drawing. Please report any discrepancies to Mulholland Architecture.

All works to be in accordance with all current editions and relevant clauses of building regulations, British Standards, Codes of Practice and HSE directives even if not stated.

All pipes, drains, services etc to be accurately located on site prior to demolition/excavation/construction. All disturbed surfaces to be made good thereafter.

Final building works to be in accordance with relevant building regulations - Structural engineers drawings to supercede drawn information.

If in doubt, ask.

Revision	Date	Author
	02/08/26	

Stage: Proposed Drawings

Drawing Title:	Drawing Size:
Proposed Site Plan	1:200 @A2

Project:	Job Number:
Ground Floor Reconfiguration	080


Client: Béibhinn & Jake

Site Address: 13 Kingshill Road Chorlton, M21 9EZ


Drawn:	Date:	Stage:
CM	Aug '26	P

Reviewed by:	Drawing No.	Revision:
CM	Pr-80-001	

Proposed Ground Floor Plan

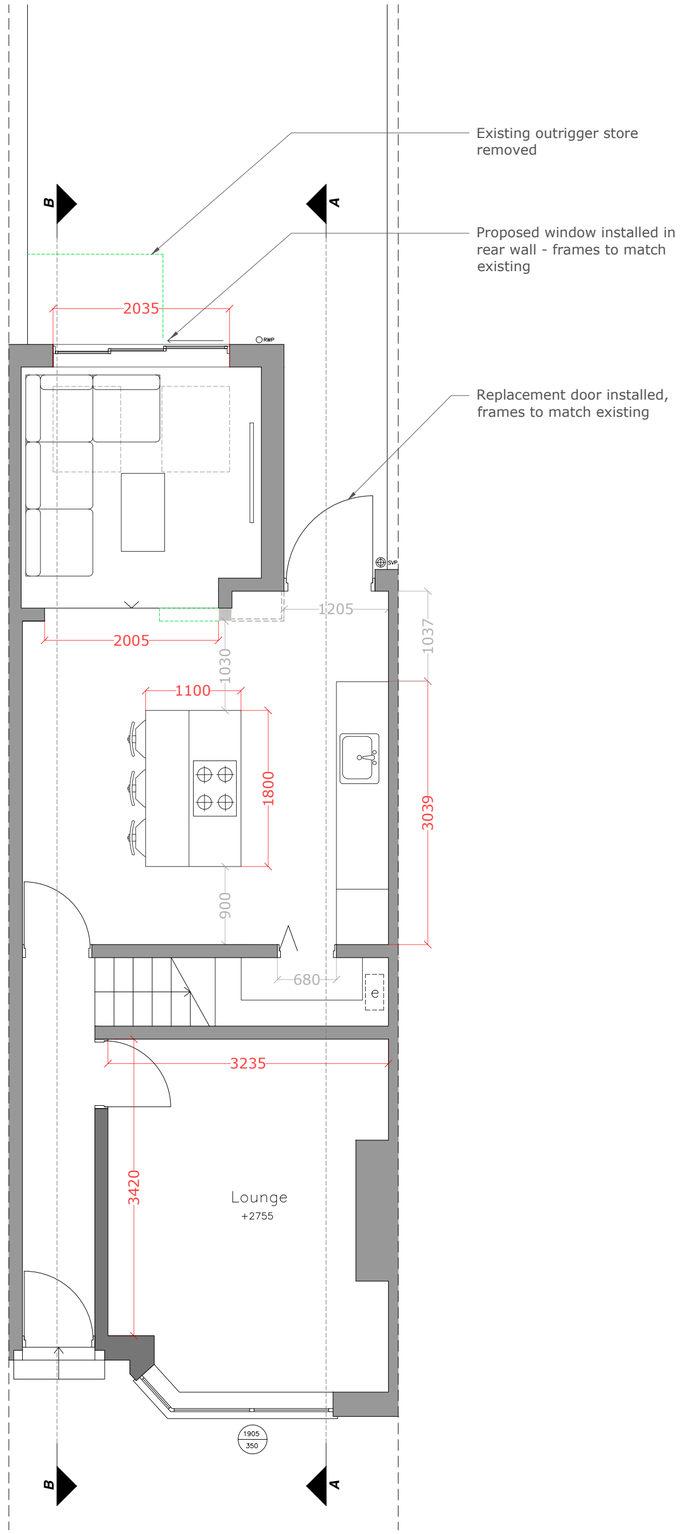

Proposed First Floor Plan

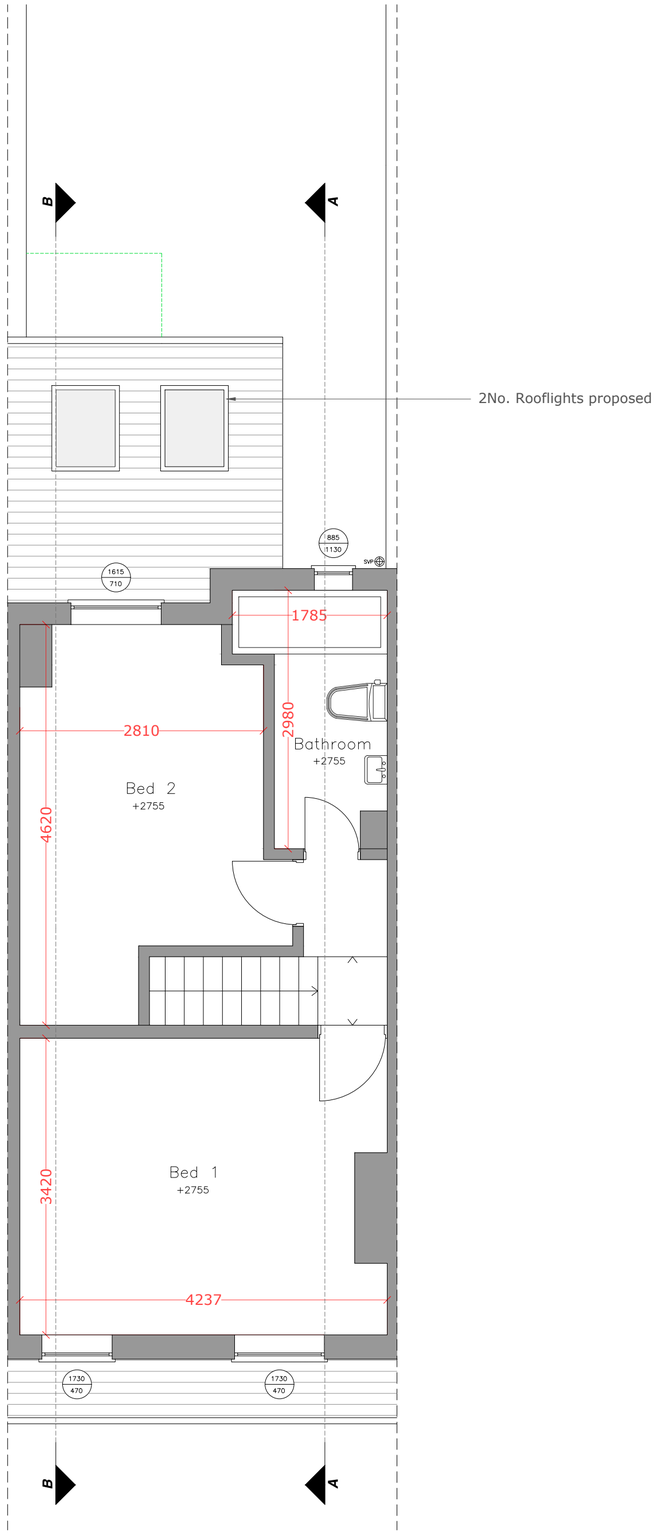

SCALE m 0 1 2 3 4 5

1:50

Mulholland Architecture

E chris@mulhollandarchitecture.co.uk
M +44 (0)7923156723

© COPYRIGHT This drawing is protected by copyright and shall not be reproduced in any form without first gaining permission from Mulholland Architecture Ltd

Mulholland Architecture shall have no responsibility for any use made of this document other than for which it was prepared and issued.

All dimensions and levels should be checked on site. All dimensions to be taken on site prior to manufacture of any component or element. Do not scale from this drawing. Please report any discrepancies to Mulholland Architecture.

All works to be in accordance with all current editions and relevant clauses of building regulations, British Standards, Codes of Practice and HSE directives even if not stated.

All pipes, drains, services etc to be accurately located on site prior to demolition/excavation/construction. All disturbed surfaces to be made good thereafter.

Final building works to be in accordance with relevant building regulations - Structural engineers drawings to supercede drawn information.

If in doubt, ask.

Revision	Date	Author
	02/08/26	

Stage: Proposed Drawings

Drawing Title:	Drawing Size:
Proposed Ground & First Floor Plan	1:50 @A2

Project:	Job Number:
Ground Floor Reconfiguration	080


Client: Béibhinn & Jake

Site Address: 13 Kingshill Road Chorlton, M21 9EZ

Drawn:	Date:	Stage:
CM	Aug '26	P

Reviewed by:	Drawing No.	Revision:
CM	Pr-80-100	

Proposed Roof Plan

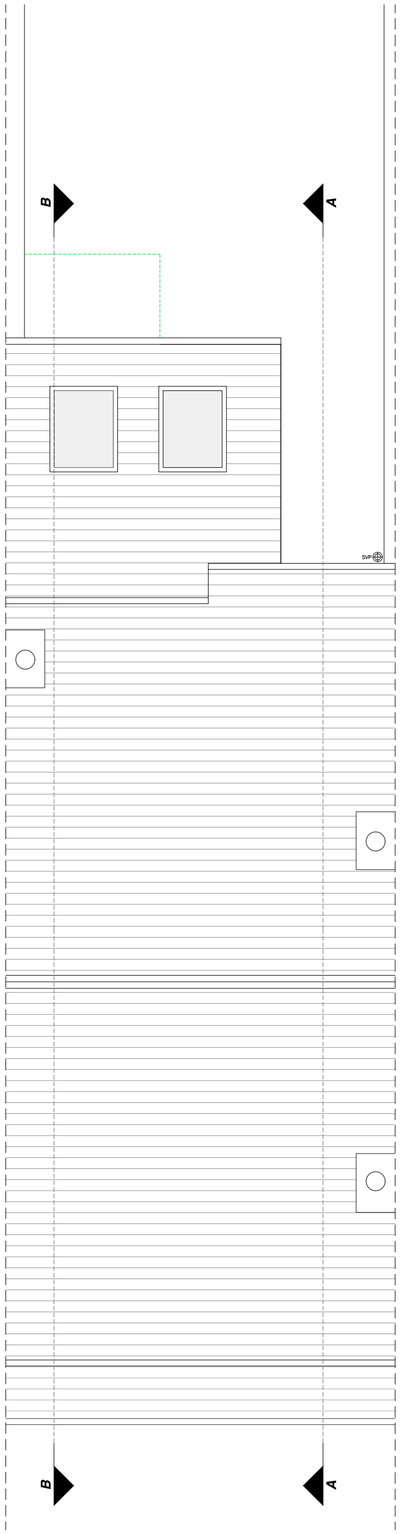

m 0 1 2 3 4 5

SCALE

1:50

Mulholland
Architecture

E chris@mulhollandarchitecture.co.uk
M +44 (0)7923156723

© COPYRIGHT This drawing is protected by copyright and shall not be reproduced in any form without first gaining permission from Mulholland Architecture Ltd

Mulholland Architecture shall have no responsibility for any use made of this document other than for which it was prepared and issued.

All dimensions and levels should be checked on site. All dimensions to be taken on site prior to manufacture of any component or element. Do not scale from this drawing. Please report any discrepancies to Mulholland Architecture.

All works to be in accordance with all current editions and relevant clauses of building regulations, British Standards, Codes of Practice and HSE directives even if not stated.

All pipes, drains, services etc to be accurately located on site prior to demolition/excavation/construction. All disturbed surfaces to be made good thereafter.

Final building works to be in accordance with relevant building regulations - Structural engineers drawings to supercede drawn information.

If in doubt, ask.

Revision	Date	Author
	02/08/26	

Stage:
Proposed Drawings

Drawing Title:	Drawing Size:
Proposed Roof Plan	1:50 @A2

Project:	Job Number:
Ground Floor Reconfiguration	080

Client:
Béibhinn & Jake

Site Address:
13 Kingshill Road Chorlton, M21 9EZ


Drawn:	Date:	Stage:
CM	Aug '26	P

Reviewed by:	Drawing No.	Revision:
CM	Pr-80-101	

Proposed Front Elevation
(as existing)



Proposed Rear Elevation

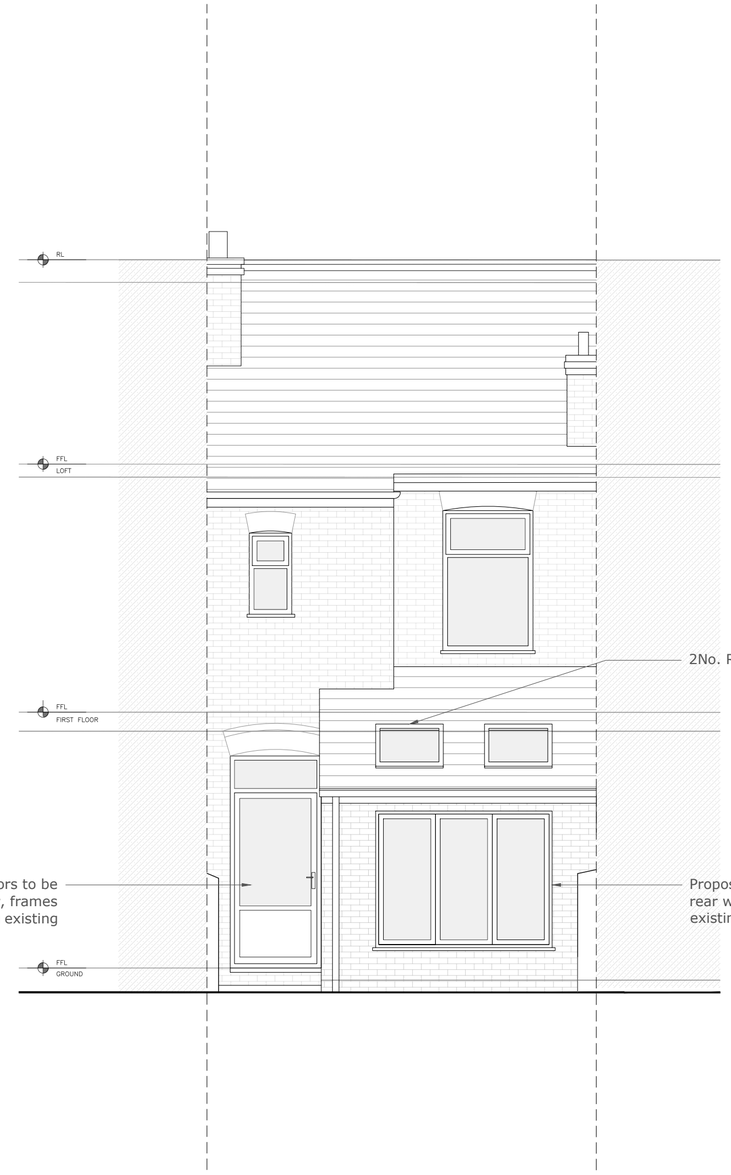

SCALE m 0 1 2 3 4 5

1:50

Mulholland Architecture

E chris@mulhollandarchitecture.co.uk
M +44 (0)7923156723

© COPYRIGHT This drawing is protected by copyright and shall not be reproduced in any form without first gaining permission from Mulholland Architecture Ltd

Mulholland Architecture shall have no responsibility for any use made of this document other than for which it was prepared and issued.

All dimensions and levels should be checked on site. All dimensions to be taken on site prior to manufacture of any component or element. Do not scale from this drawing. Please report any discrepancies to Mulholland Architecture.

All works to be in accordance with all current editions and relevant clauses of building regulations, British Standards, Codes of Practice and HSE directives even if not stated.

All pipes, drains, services etc to be accurately located on site prior to demolition/excavation/construction. All disturbed surfaces to be made good thereafter.

Final building works to be in accordance with relevant building regulations - Structural engineers drawings to supercede drawn information.

If in doubt, ask.

Revision	Date	Author
	02/08/26	

Stage:
Proposed Drawings

Drawing Title:	Drawing Size:
Proposed Front & Rear Elevations	1:50 @A2


Project:	Job Number: 080
Ground Floor Reconfiguration	

Client:
Béibhinn & Jake


Site Address:
13 Kingshill Road Chorlton, M21 9EZ

Drawn: CM	Date: Aug '26	Stage: P
Reviewed by:	Drawing No.	Revision:
CM	Pr-080-200	

Proposed Section AA (+Outrigger Side Ele)

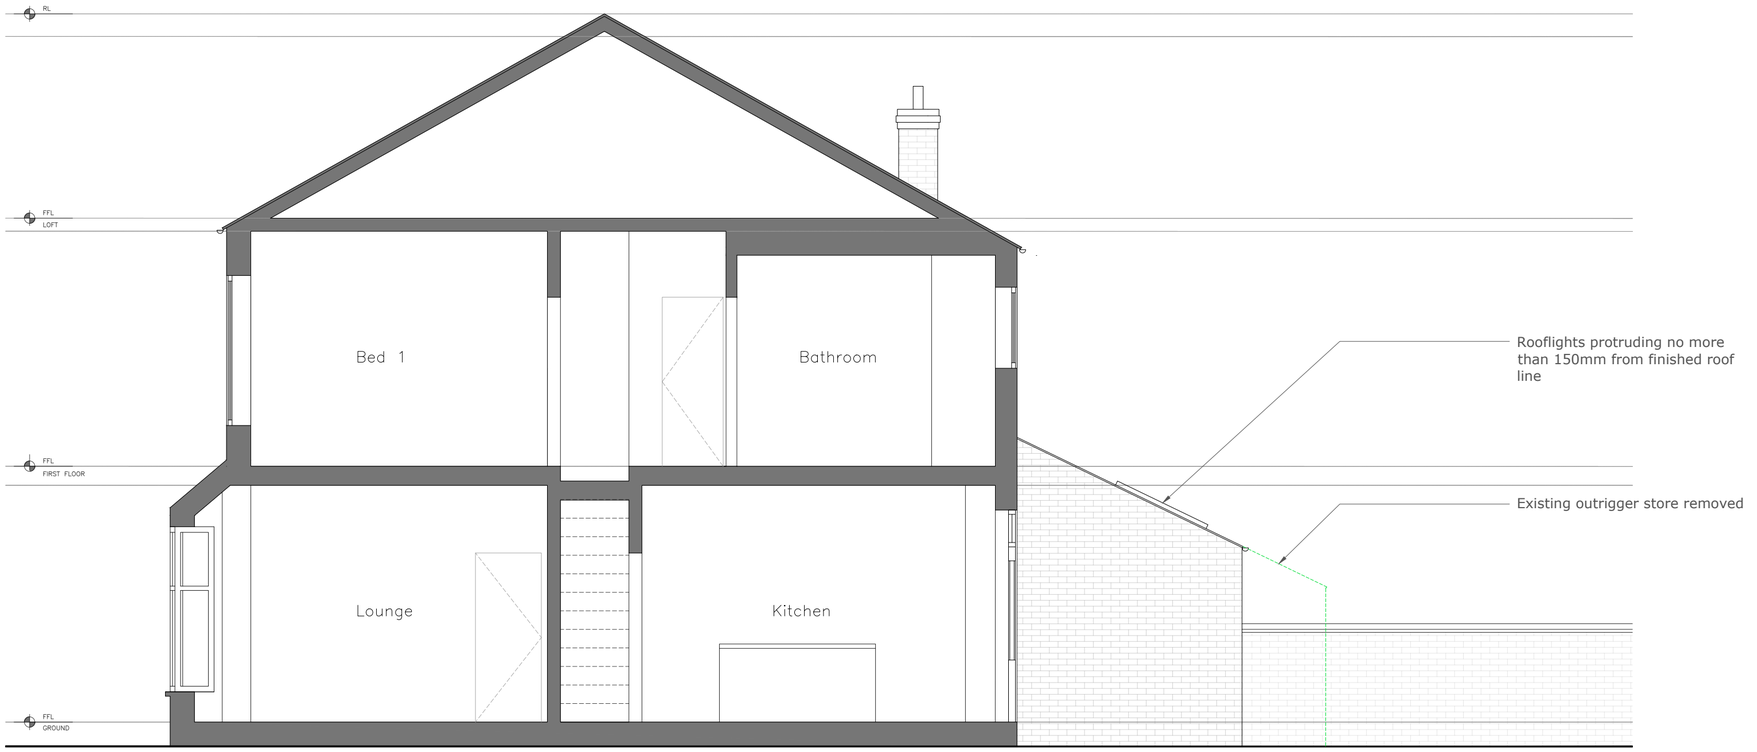

Proposed Section BB

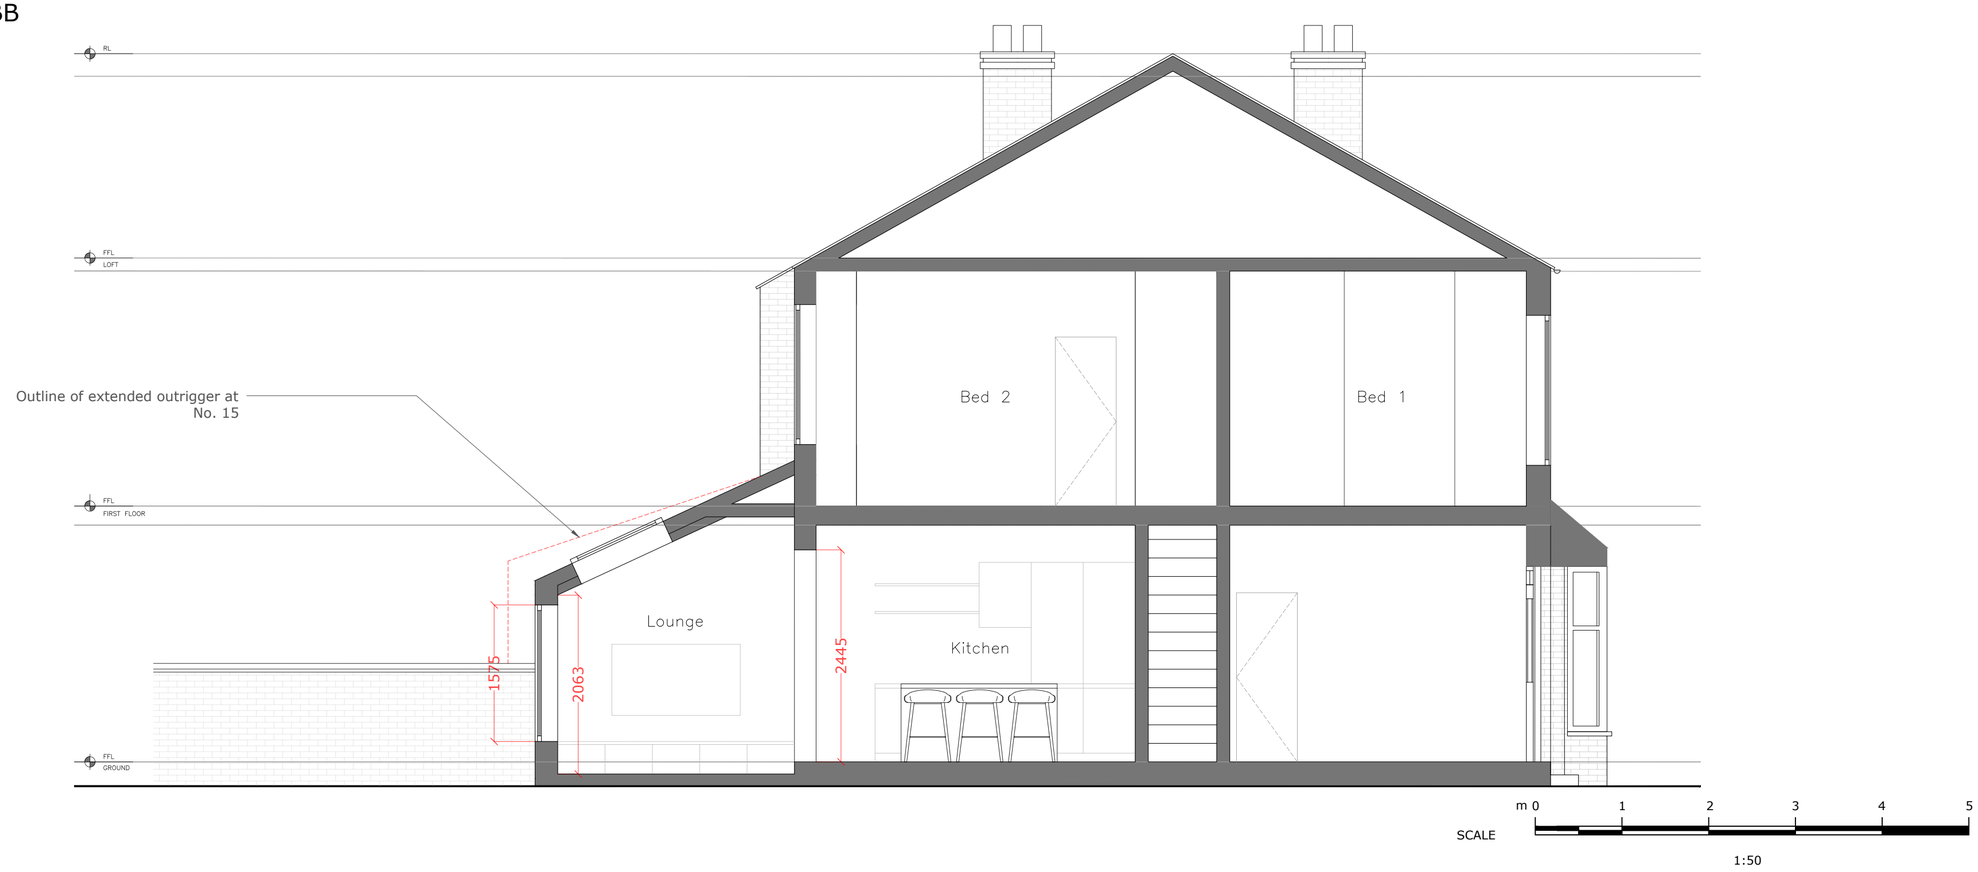

Mulholland Architecture

E chris@mulhollandarchitecture.co.uk
M +44 (0)7923156723

© COPYRIGHT This drawing is protected by copyright and shall not be reproduced in any form without first gaining permission from Mulholland Architecture Ltd

Mulholland Architecture shall have no responsibility for any use made of this document other than for which it was prepared and issued.

All dimensions and levels should be checked on site. All dimensions to be taken on site prior to manufacture of any component or element. Do not scale from this drawing. Please report any discrepancies to Mulholland Architecture.

All works to be in accordance with all current editions and relevant clauses of building regulations, British Standards, Codes of Practice and HSE directives even if not stated.

All pipes, drains, services etc to be accurately located on site prior to demolition/excavation/construction. All disturbed surfaces to be made good thereafter.

Final building works to be in accordance with relevant building regulations - Structural engineers drawings to supercede drawn information.

If in doubt, ask.

Revision	Date	Author
	02/08/26	

Stage: Proposed Drawings

Drawing Title:	Drawing Size:
Proposed Sections AA & BB	1:50 @A2

Project:	Job Number:
Ground Floor Reconfiguration	080

Client: Béibhinn & Jake

Site Address: 13 Kingshill Road Chorlton, M21 9EZ

Drawn:	Date:	Stage:
CM	Aug '26	P

Reviewed by:	Drawing No.	Revision:
CM	Pr-080-300	