

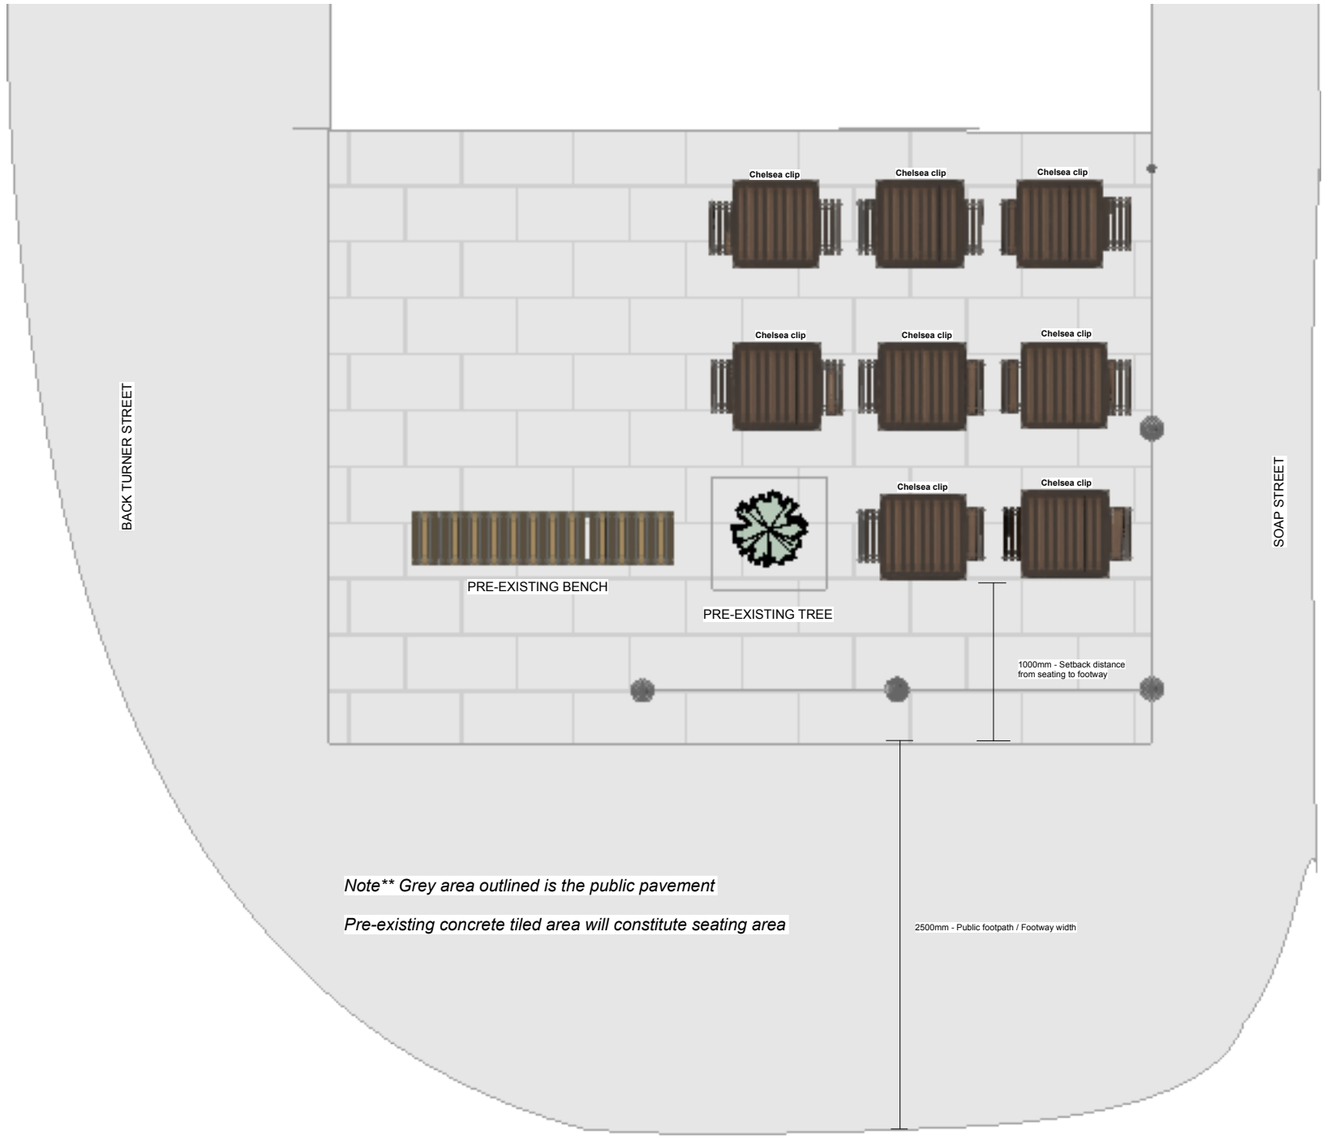


5 AERIAL VIEW OUTDOOR FLOOR PLAN
Scale: 1:50

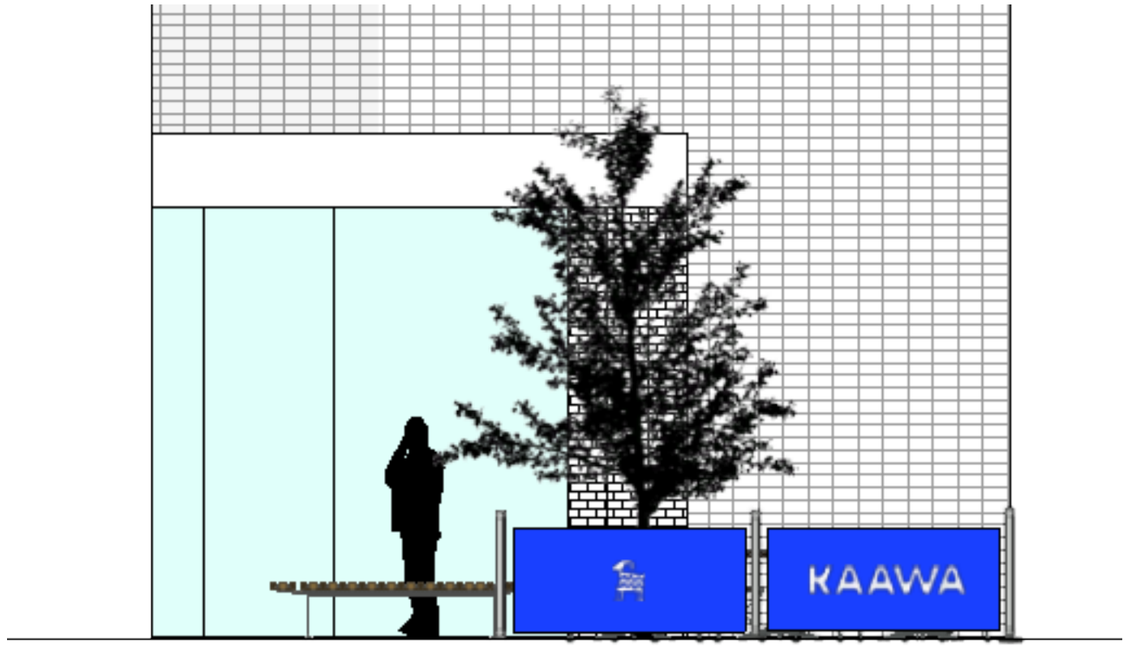

2 FRONT ELEVATION
Scale: 1:50

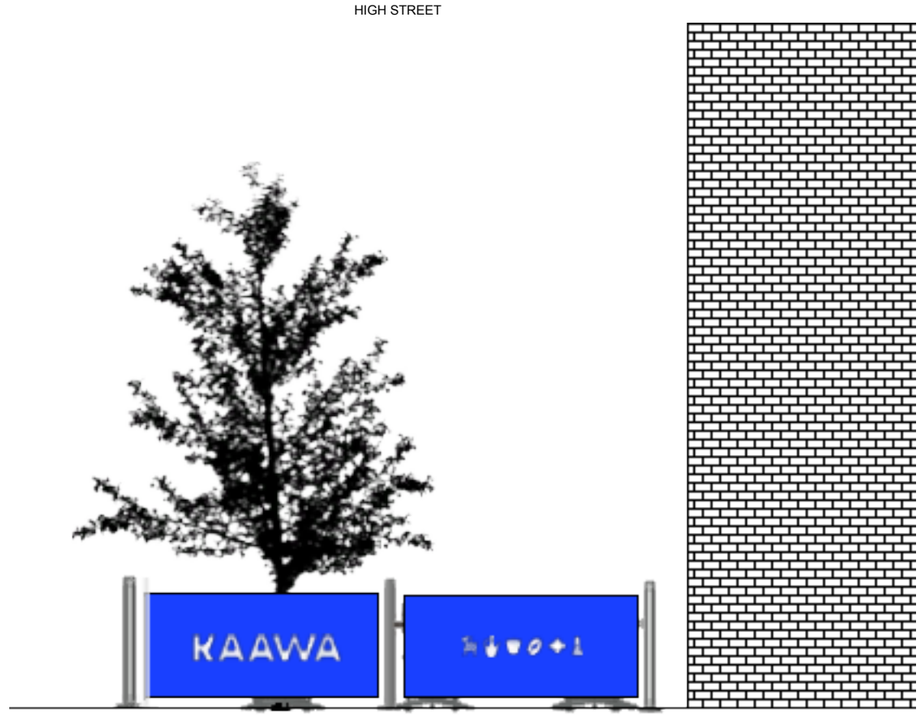

1 SIDE ELEVATION
Scale: 1:50

This Drawing is the property of KAAWA LIMITED. and must not be copied or otherwise reproduced. All measurements must be checked on site before commencement of works. No dimensions are to be scaled from this drawing.

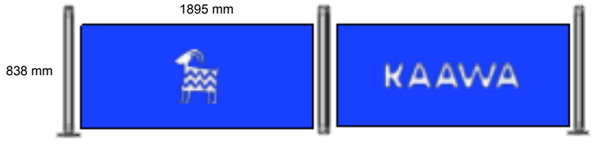




Illustration of chelsea clip that will be placed on every table

DRAWING TITLE:

KAAWA OUTDOOR SEATING PLANS

.

DRAWN BY:

ANA

SCALE:

1:50

DATE:

28/07/2026

Banners above will be in blue with white logos

All tables and chairs, as well as any removable canopies, umbrellas, screens or barries will be stored within the premises out-of-hours