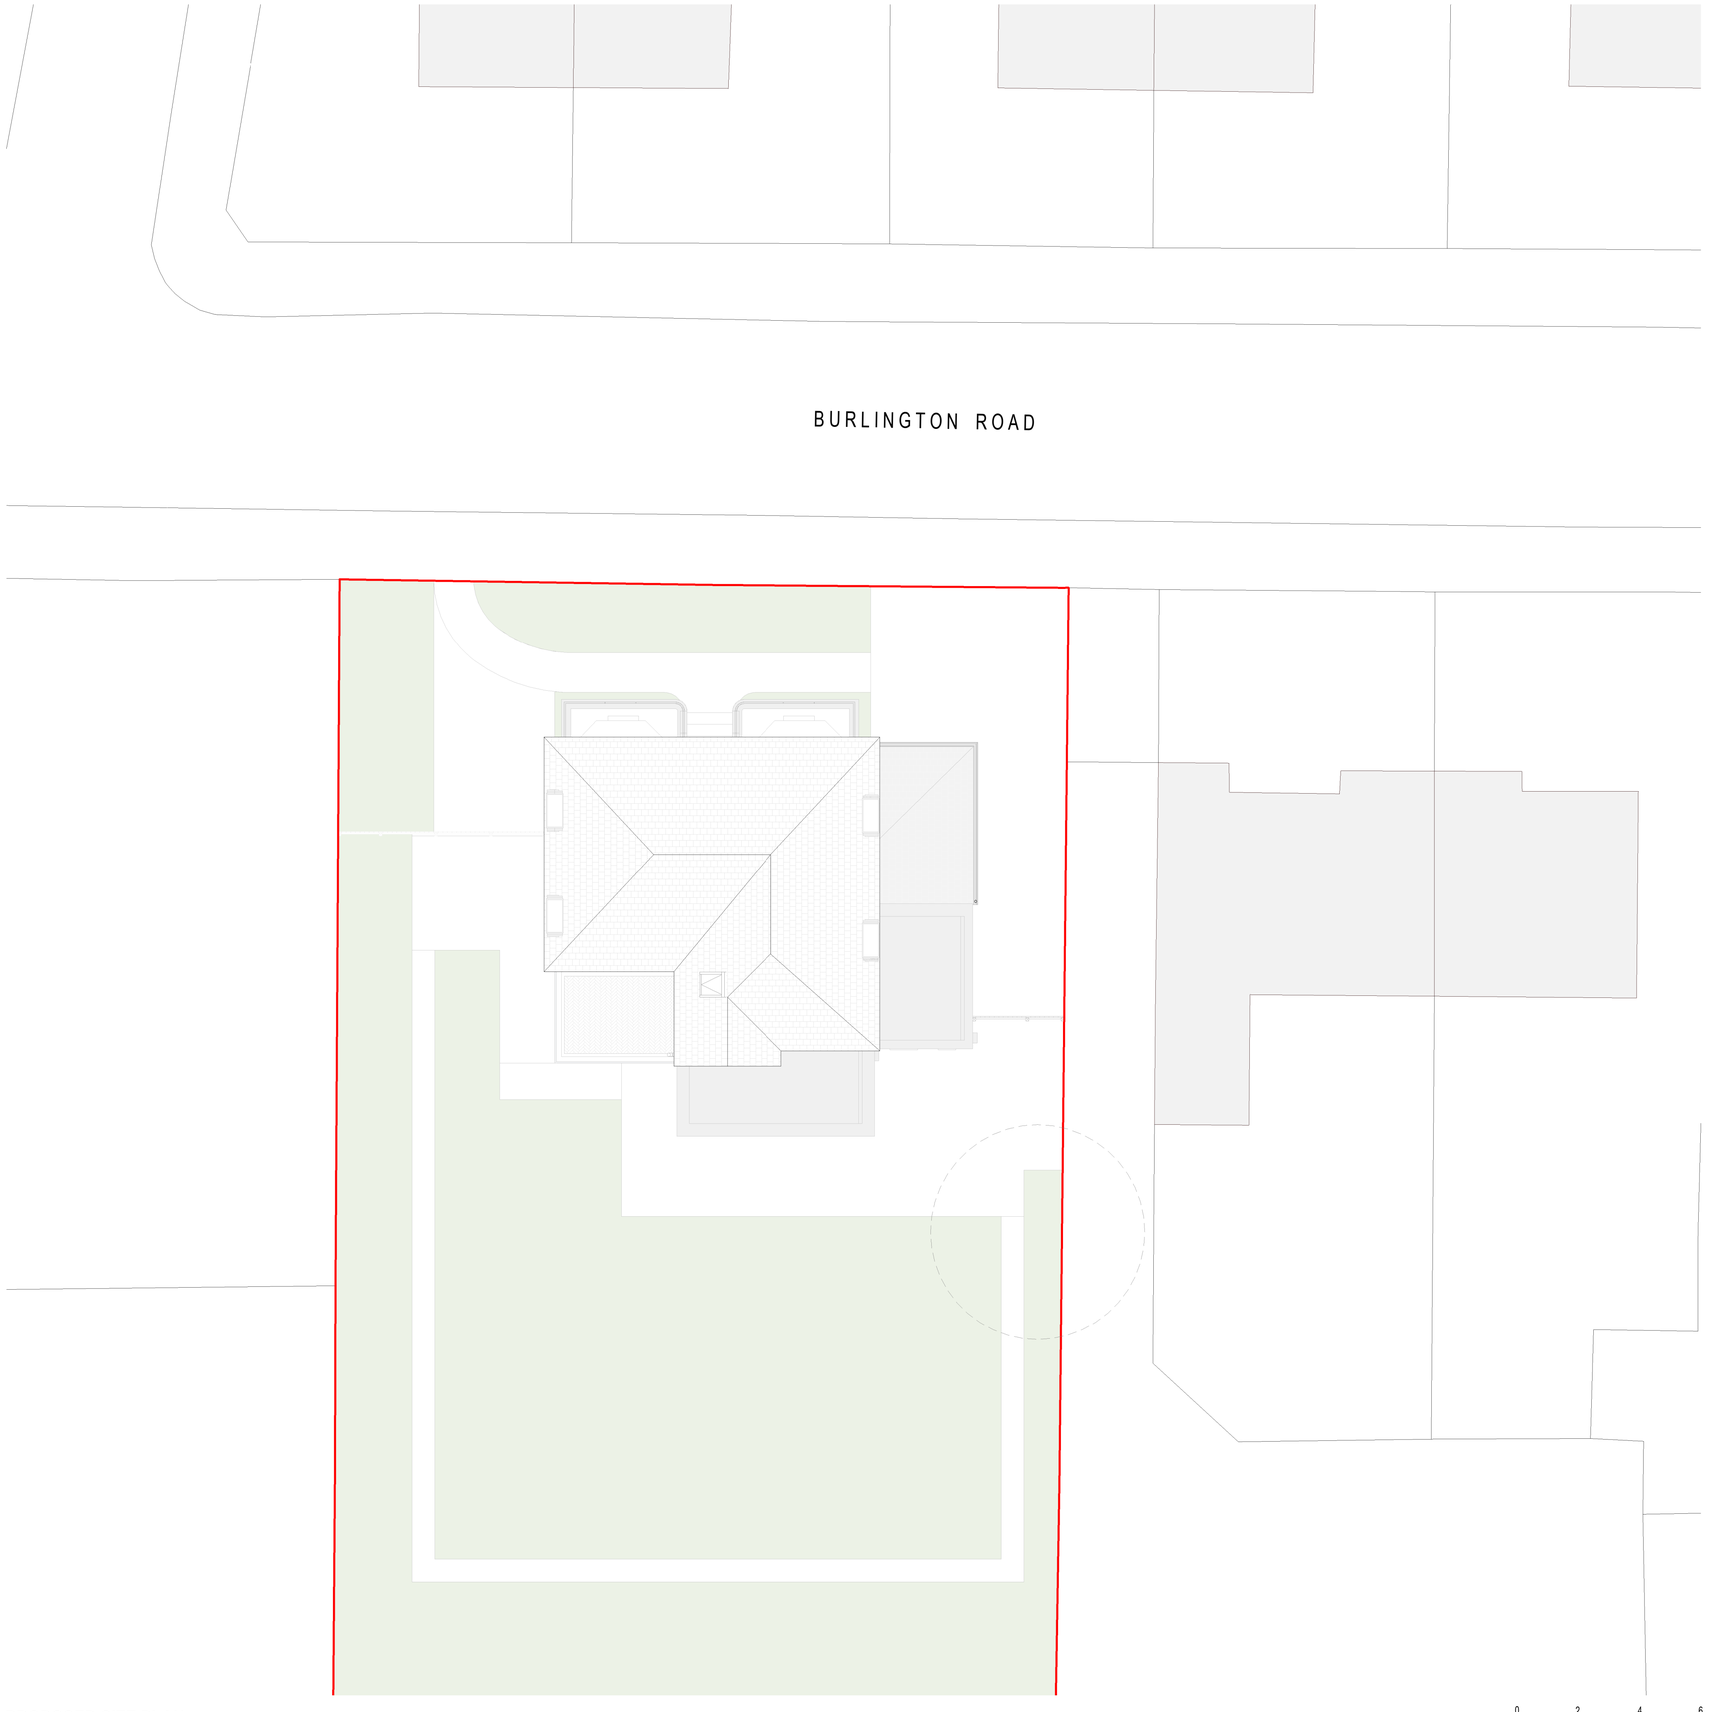


PROPOSED SITE PLAN
1 : 100

0 2 4 6
SCALE 1 : 100

Location Plan

North Point

GTA North Limited Copyright. Guy Taylor Associates
is a trading name of GTA North Limited.

Drawing Notes:

Rev:	Description:	Revised By:	Issue Date:
PL01	PLANNING ISSUE	CR	23.02.2026
PL02	PLANNING ISSUE	CR	07.08.2026

Project:
2 BURLINGTON RD
M20 4PY

Drawing Title:
PROPOSED SITE PLAN

Scale: 1 : 100@A1
Original Issue Date:
Original Drawn By: AM
Original Checked by: CR

Drawing Number: 26-0003-20-001
Revision: PL02

Reason For Issue:
PLANNING APPROVAL

Swan Buildings
20 Swan Street Manchester M4 5J
T: 0161 826 1042 M:07914 402 101
manchester@guytaylorassociates.co.uk
www.guytaylorassociates.co.uk

GUY TAYLOR ASSOCIATES