



SECTION A - OPEN
SCALE 1:10

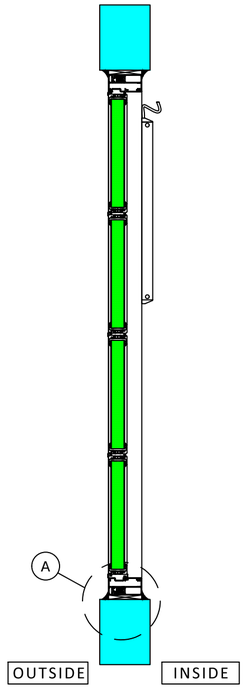


SECTION A - CLOSED
SCALE 1:10

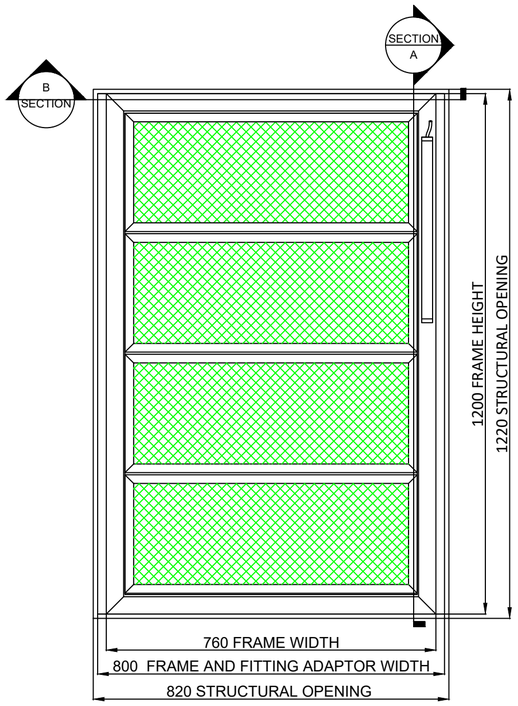


INTERNAL VIEW




ILLUSTRATION FOR
INDICATIVE PURPOSES ONLY

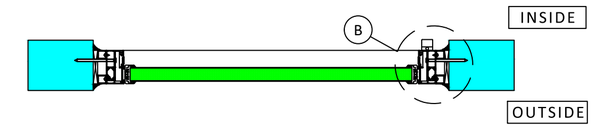


SECTION B
SCALE 1:10

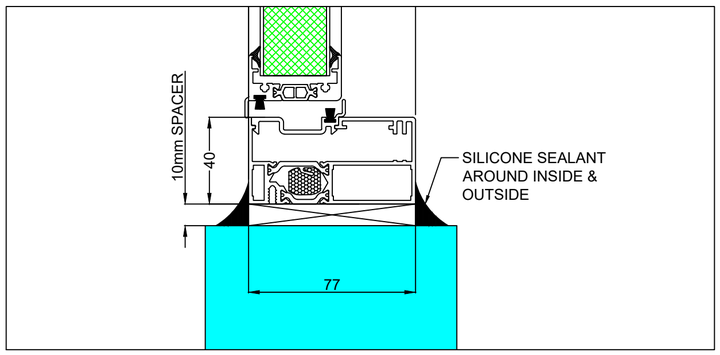

DETAIL A
SCALE 1:2

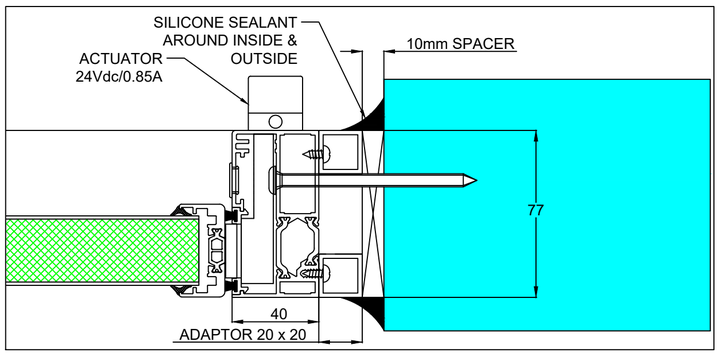

DETAIL B
SCALE 1:2

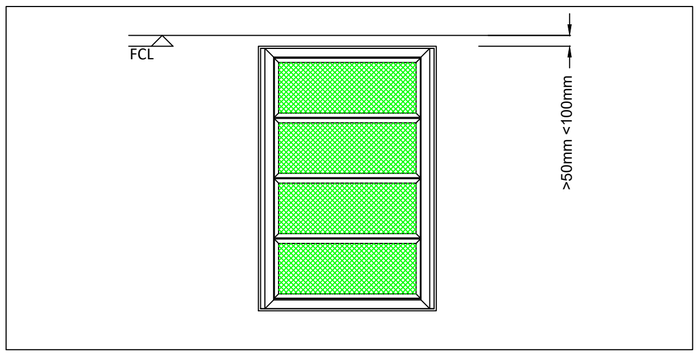

INSIDE VIEW
SCALE 1:20

ALL DIMENSIONS ARE IN MILLIMETRES
IF IN DOUBT ASK

NOTES:
1. LOUVRE WINDOW TYPE FLW32 SmoTec
2. GEOMETRIC FREE AREA = 0.63m²
3. AERODYNAMIC FREE AREA = 0.40m²
4. APPROXIMATE WEIGHT = 25kg
5. SUPPLIED IN RAL COLOUR 7016 (30% GLOSS LEVEL)
6. INCLUDED 1 No ACTUATOR 800N, 24 Vdc/0.85A (WITH ANTI-TRAPPING FEATURE), MOUNTED ON INTERNAL TOP RIGHT OF INSIDE FRAME. IP50 RATED
7. TESTED AND CERTIFIED IN ACCORDANCE WITH EN 12101-2
8. FITTED WITH WEATHER RESISTANT SEALS AND ENERGY STRIPS TO ENSURE LOW LEAKAGE AND HIGH LEVEL OF DRAUGHT PROOFING
9. FITS DIRECTLY INTO BUILDER FORMED BRICKWORK STRUCTURE

KEY:

INDICATIVE WALL SECTION

INDICATIVE PANEL INSULATION

REV	DATE	DETAILS	DRW BY	CHK BY
CO0	24.07.25	CONSTRUCTION ISSUE	CJP	CJP
R00	04.07.25	FIRST ISSUE FOR APPROVAL	HW	CJP

DRAWING REVISION DETAILS

VENTEC HOUSE
UNIT 16 CHALWYN INDUSTRIAL ESTATE
POOLE, DORSET. BH12 4PE
TEL. +44(0)1202 744958
www.vent.co.uk

©2025 Ventec 100 Ltd

CLIENT:
MATIC

PROJECT:
CORNBROOK,
MANCHESTER

SALES ORDER No:
631531

DRAWING TITLE:
VENTEC VELO
(TYPE 4)

DRAWING STATUS:
◯ APPROVAL
⊗ CONSTRUCTION
◯ AS BUILT

DRAWN:	DATE:	SCALE:	SHEET:
HW	04.07.25	AS SHOWN	A2

DRAWING No.
CBR-VE-XX-XX-DR-Z-214

REV:
CO0