
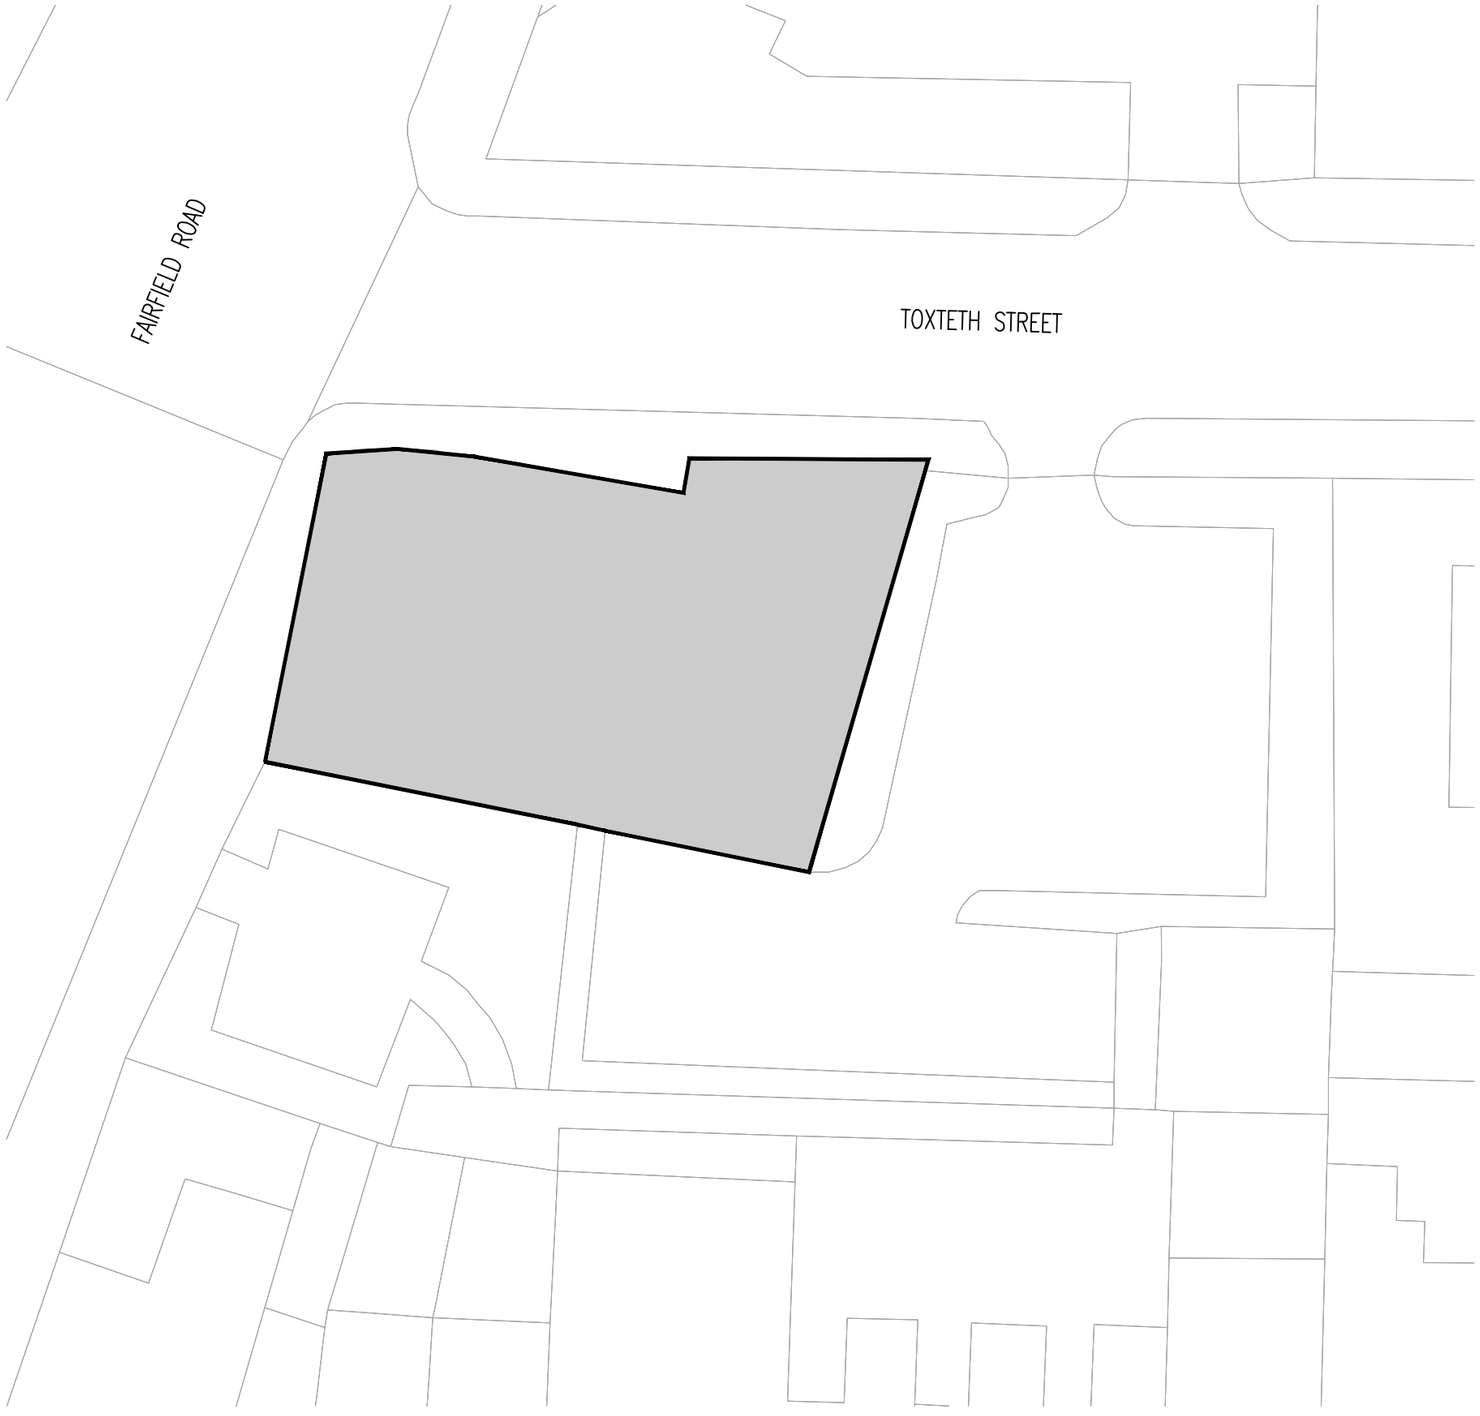



EXISTING SITE PLAN
1:200@A3

0 5 10 15 20m
1:200

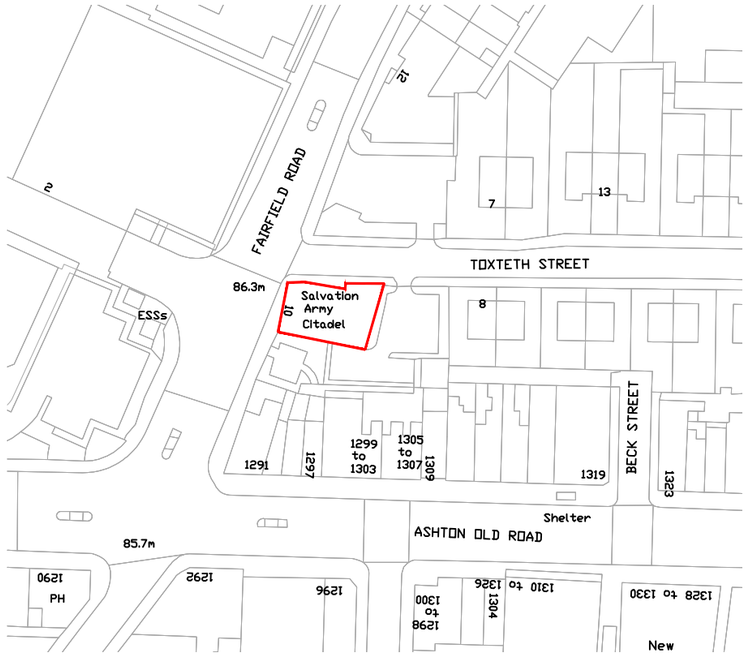


SITE LOCATION PLAN (221sqm)
1:1250@A3

0 5 10 15 20m
1:200

N

| Rev | Amendments | Date | Ints |
|---|---|---|---|

Mark Gordon Design + Associates

**Project**
10 FAIRFIELD ROAD,
OPENSHAW, M11 1EW

**Drawing Title**
SITE LOCATION PLAN
EXISTING SITE PLAN

| Drawn | MG | Checked | _ |
|---|---|---|---|
| Date | JULY 2026 | Scale@A3 | 1 : 100 |

**Drawing No.** 10FR/200/PL
**Rev.**