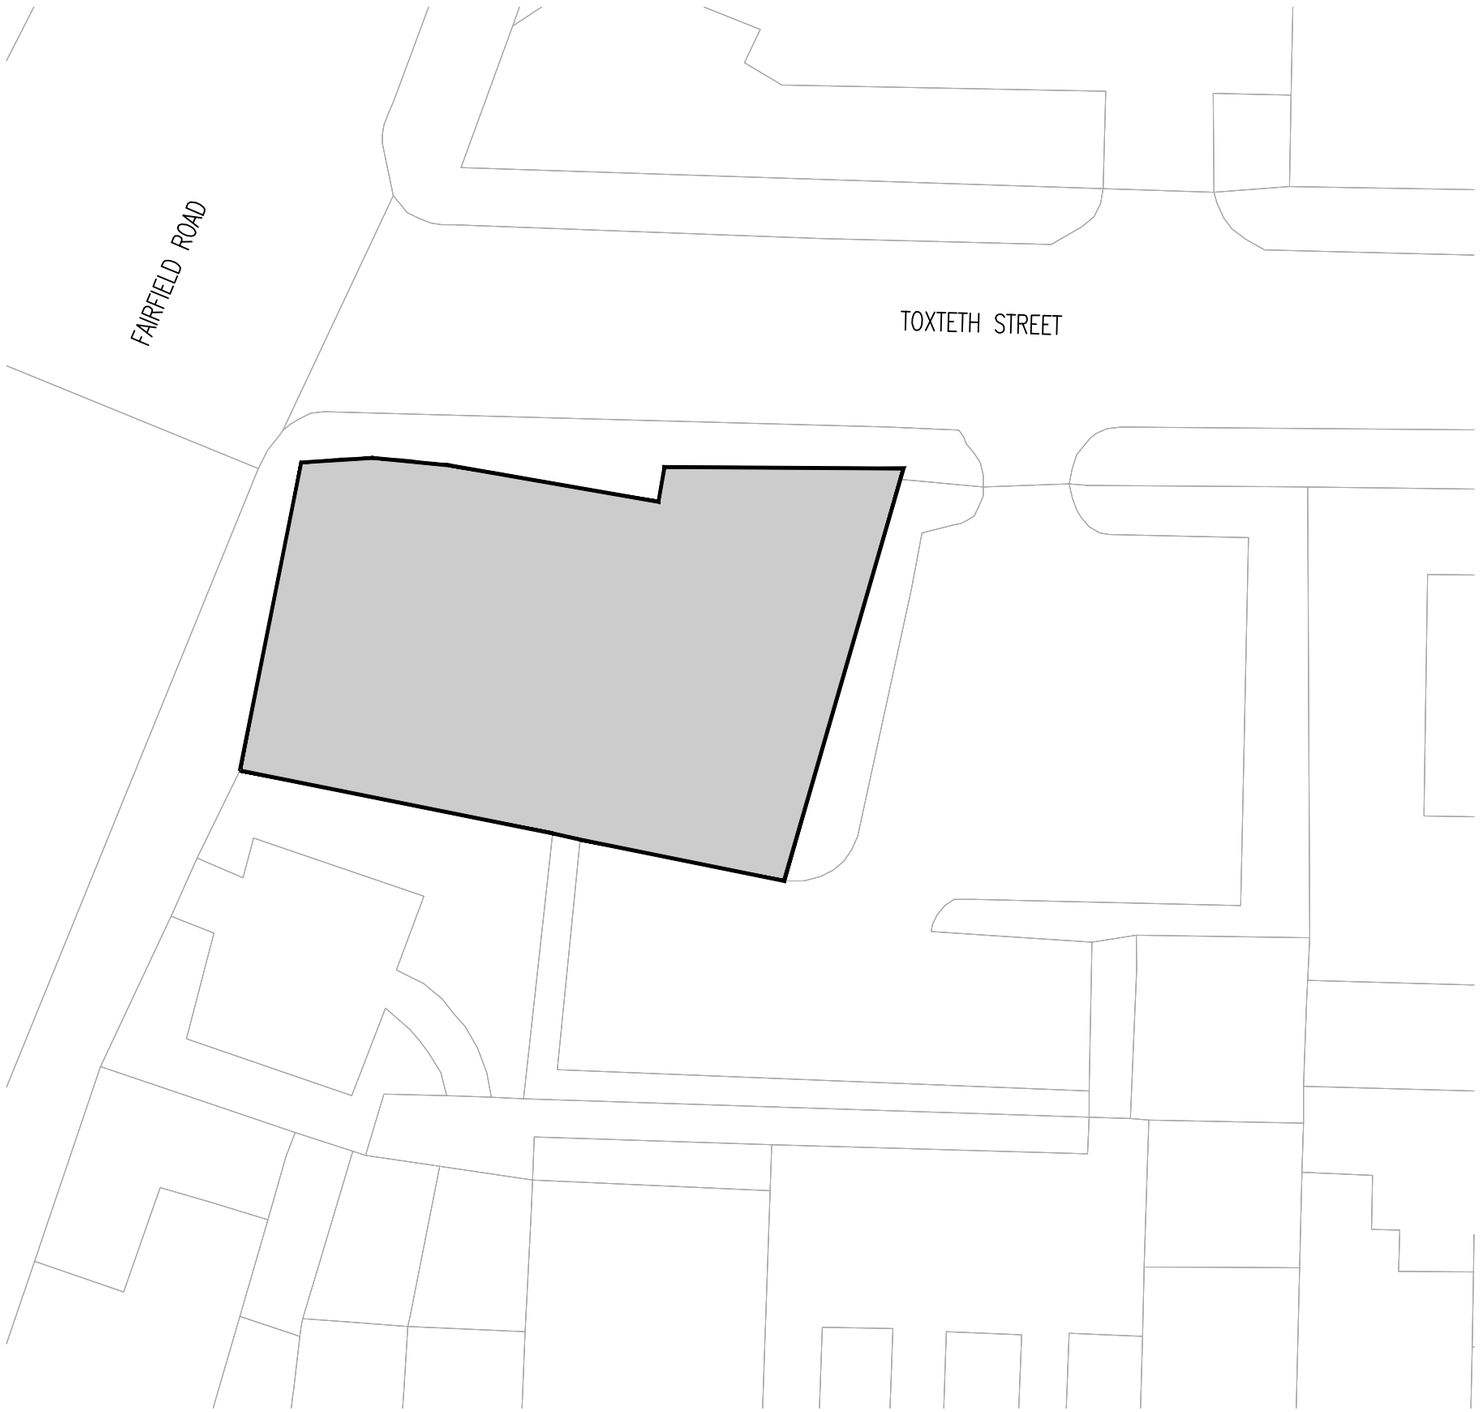


PROPOSED SITE PLAN
1:200@A3

0 5 10 15 20m
1:200

Rev	Amendments	Date	Ints

Mark Gordon Design + Associates

Project
10 FAIRFIELD ROAD,
OPENSHAW, M11 1EW

Drawing Title
PROPOSED SITE PLAN

Drawn MG	Checked _
Date JULY 2026	Scale@A3 1 : 100
Drawing No. 10FR/201/PL	Rev.