
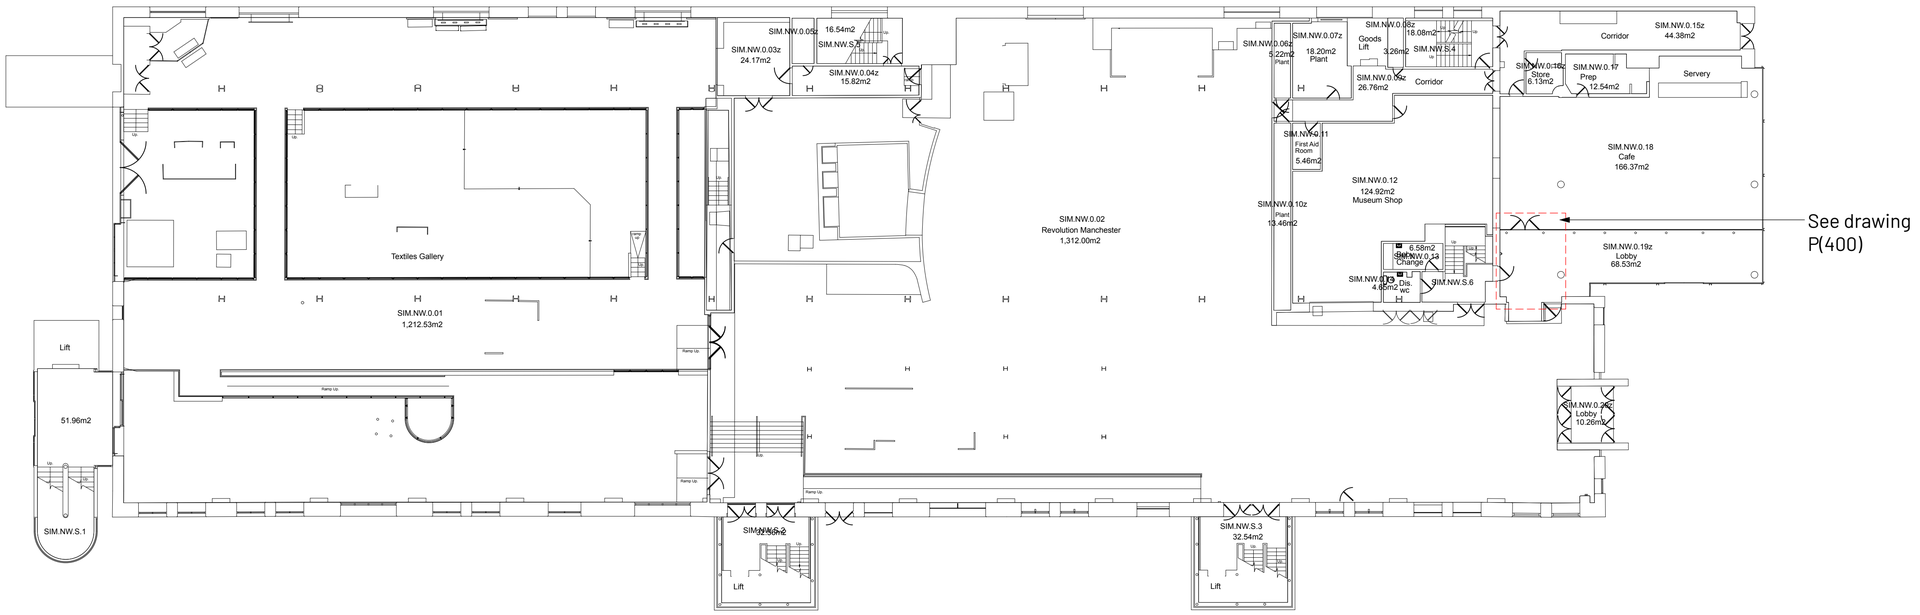


1 New Warehouse Ground Floor Plan
Scale: 1:200

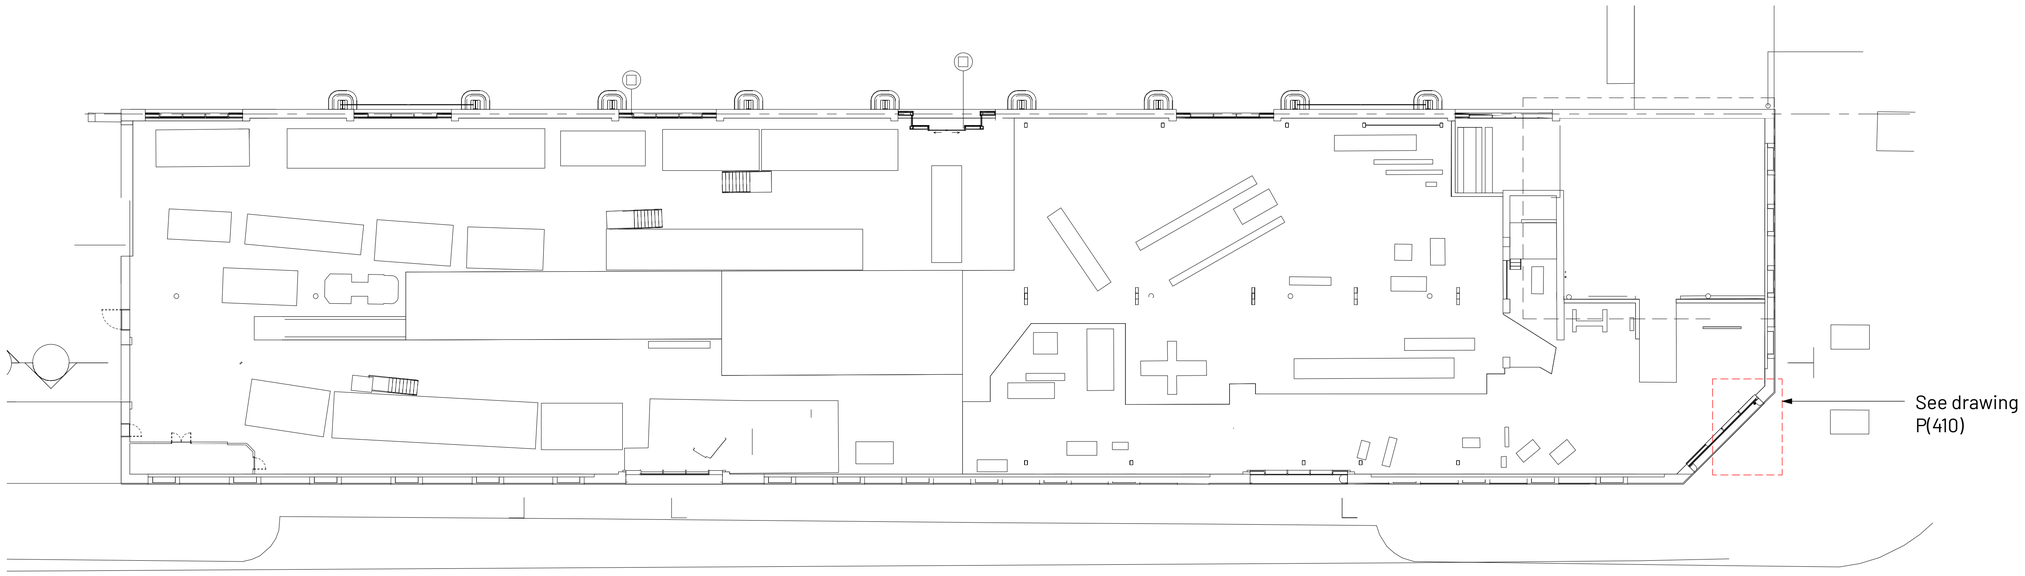

2 Power Hall Ground Floor Plan
Scale: 1:200

COPYRIGHT OF ATELIER MB LTD
DO NOT SCALE FROM THIS DRAWING
DIMENSIONS TO BE CHECKED ON SITE

REV | NOTE | DRN|CHK

Science and Industry Museum
Fire Works

Plans 1:200

PROJECT REF.	2136
DRWG NO.	E(100)
REVISION	
SCALE	1:200 @A1
DATE 1st	March 23
DRAWN	RD

SK sketch existing P proposed T tender C construction FT final issue

+44 161 236 0051
ARCHITECT@ATELIERMB.CO.UK
ATELIER.MB