




West Store Front Elevation

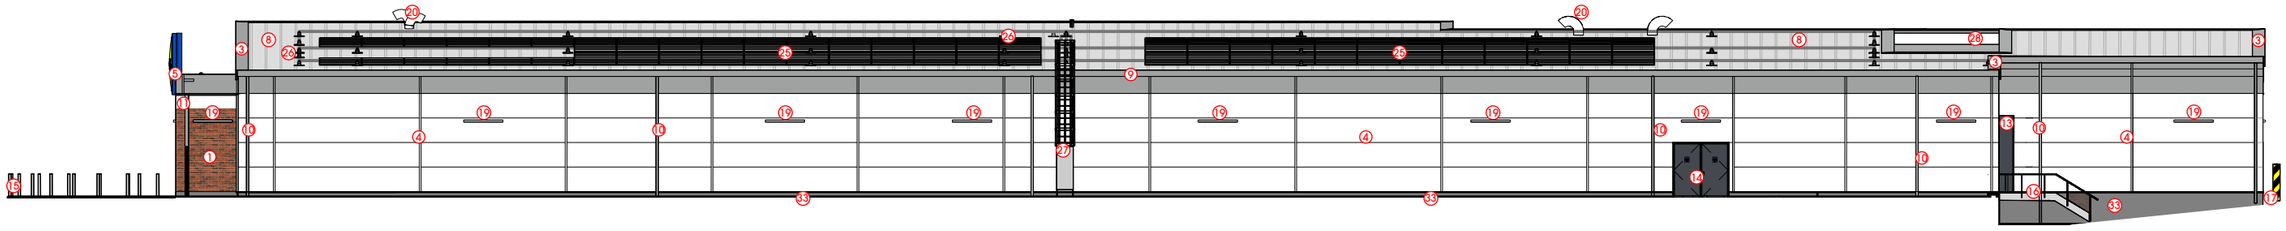

East Rear Elevation

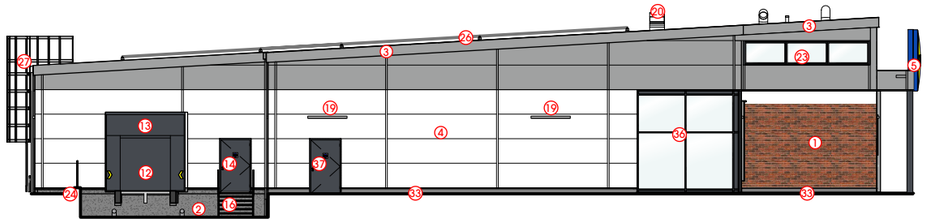

North Unit & Delivery Elevation

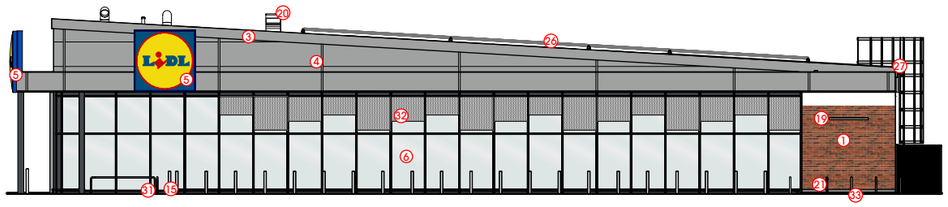

South Glazing Elevation

MATERIALS KEY

1. OUTER LEAF BRICK, WITH PARTIAL FILL CAVITY, AND 100mm BLOCKWORK INNER LEAF
2. SMET BAUPROTEC SLP (OR SIMILAR APPROVED) LIGHTWEIGHT PLINTH AND TANKING RENDER. PAINTED FINISH. COLOUR: METALLIC SILVER (RAL 9006)
3. ALUMINIUM COPING AND FASCIA
   COLOUR: METALLIC SILVER (RAL 9006) TO MATCH CLADDING
4. ARCELORMITTAL PANEL F MODULE 4 (OR EQUAL AND APPROVED)
   1000mm MODULE PANEL
   COLOUR: ABOVE 4.170m - METALLIC SILVER (RAL 9006)
   BETWEEN 0.170 AND 4.170m - WHITE (RAL 9010)
5. COLUMN MOUNTED AND INTERNALLY ILLUMINATED LIDL CORPORATE SIGNAGE.
   2500 x 2500mm
6. DOUBLE GLAZED SHOP FRONT CURTAIN WALLING. ALL GLAZING MUST BE DOUBLE-GLAZED, WITH LAMINATED SAFETY GLASS
   LIDL COLOUR: GRAPHITE GREY (RAL 7024) POWDER COATED TO AN 80% GLOSS FINISH.
   UNIT 4/4A COLOUR: BLACK GREY (RAL 7021) POWDER COATED TO AN 80% GLOSS FINISH.
7. DOUBLE GLAZED AUTOMATIC SLIDING ENTRANCE DOORS. ALL GLAZING MUST BE DOUBLE-GLAZED, WITH LAMINATED SAFETY GLASS.
   COLOUR: GRAPHITE GREY (RAL 7024) POWDER COATED TO AN 80% GLOSS FINISH.
   UNIT 4/4A COLOUR: BLACK GREY (RAL 7021) POWDER COATED TO AN 80% GLOSS FINISH.
8. ARCELORMITTAL TRAPEZOIDAL FACE-FIXED COMPOSITE PIR ROOF PANEL LPCB APPROVED (OR EQUAL AND APPROVED) COLOUR: SILVER METALLIC (RAL 9006)
9. ALUMINIUM SQUARE SECTION FASCIA GUTTER.
   COLOUR: METALLIC SILVER (RAL 9006)
10. FLUSH-JOINT HEAVY-GRADE EXTRUDED ROUND ALUMINIUM RWPS
    COLOUR: METALLIC SILVER (RAL 9006)
11. SIPHONIC DRAINAGE RWP FULLY ENCASED IN COVER FLASHING. IN LINE WITH LIDL SPEC DRAWING LD(13)-RP-02. FLASHING COLOUR: METALLIC SILVER (RAL 9006) TO MATCH RWPS
12. 2600 x 2600mm SECTIONAL DOOR WITH INSULATED PANELS TO MANUFACTURER DESIGN ANFD DETAILS.
    COLOUR: GRAPHITE GREY (RAL 7024) EXTERNAL, GREY WHITE (RAL 9002) INTERNAL.
13. 3350 x 3250 x 900mm HORMANN (OR SIMILAR APPROVED) DOCK SHELTER TO DELIVERY DOOR (REFER TO LIDL DRAWING LD(13)-CD-01.
    COLOUR: GRAPHITE GREY (RAL 7024)
14. 2mm MILD STEEL EXTERNAL DOORS WITH STEEL FRAME AND THRESHOLD.
    COLOUR: GRAPHITE GREY (RAL 7024) POWDER COATED TO AN 80% GLOSS FINISH
15. CONCRETE FILLED STAINLESS STEEL BOLLARDS 100mm Ø x 1100mm HIGH ('DOMED-TOP' MARINE GRADE 316) WITH 600mm EMBEDDED BELOW GROUND
16. GALVANISED STEEL STEPS, STAIRCASE AND BALLUSTERS WITH HANDRAILS AT MIN. 900mm ABOVE LINE OF STEPS, TO DRIVERS' DOOR. TO BE CONSTRUCTED IN ACCORDANCE WITH BUILDING REGULATIONS PART K. STAIR NOSINGS TO BE CONTRASTING COLOUR, WITH TOP AND BOTTOM NOSINGS IN DIFFERENT COLOUR.
17. CONCRETE FILLED GALVANISED STEEL BOLLARD 300mm DIAMETER, 1500mm HIGH, PAINTED BLACK AND YELLOW AT 45 DEG. CONCRETE FOUNDATION TO STRUCTURAL ENGINEERS' SPECIFICATION
18. SCHUECO AWS 65 (OR SIMILAR APPROVED) NON-OPENABLE WINDOWS WITHIN THE CURTAIN WALLING WITH GUARDIAN SATINDECO LIGHT 4mm FROSTED GLASS TO GROUND FLOOR WELFARE AREA
    FRAME, FLASHINGS AND DRIP DETAIL COLOUR: GRAPHITE GREY (RAL 7024)
19. BUILDING MOUNTED EXTERNAL LIGHTS. TO LIGHTING CONSULTANT'S DESIGN AND SPECIFICATION
20. M&E ROOF PENETRATIONS. AIR INTAKE AND EXTRACT DUCTS. TO M&E CONSULTANT'S DESIGN AND SPECIFICATION
21. STAINLESS STEEL SHEFFIELD CYCLE HOOPS. 750mm HIGH, ROOT FIXED TO CONCRETE FOUNDATIONS TO STRUCTURAL ENGINEER'S DETAIL
22. WALL MOUNTED 6100 x 3050mm ILLUMINATED ADVERTISING BOARD. TOP-LIT WITH LED STRIP LIGHTING. MOUNTING IN ACCORDANCE WITH STRUCTURAL ENGINEER'S DETAIL AND LIDL SPEC DRAWING LD(13)-ST-401
23. SCHUECO AWS 65 (OR SIMILAR APPROVED) NON-OPENABLE WINDOWS WITH GUARDIAN SATINDECO LIGHT 4mm FROSTED GLASS AT HIGH LEVEL TO WAREHOUSE AND WELFARE
    COLOUR: GRAPHITE GREY (RAL 7024)
24. RC RETAINING WALL TOPPED WITH 1100mm HIGH GUARD RAIL. TO STRUCTURAL ENGINEER'S DESIGN AND DETAILING
25. INDICATIVE PV PANELS MOUNTED TO ROOF PANELS IN LINE WITH SPECIALIST SUB-CONTRACTOR'S DESIGN AND SPECIFICATION
26. FALL RESTRAINT SYSTEM TO ALLOW ACCESS TO PV PANELS. ALL RESTRAINTS TO BE A MINIMUM OF 2.3m FROM PERIMETER OF ROOF. IN LINE WITH MANUFACTURERS REQUIREMENTS.
27. FIXED EXTERNAL LADDER TO BS 4211 AND BS5395, FOR ACCESS AND MAINTENANCE OF ROOF MOUNTED PV PANELS AND EQUIPMENT. FITTED WITH HINGED AND LOCKABLE GATE. MOUNTED ON SUPPORTING STEEL TO SE DESIGN AND DETAIL. WALKWAY TO BE IN LINE WITH LIDL SPECIFICATION
28. M&E PLANT EQUIPMENT IN ROOF MOUNTED EXTERNAL PLANT COMPOUND, TO M&E CONTRACTOR'S DESIGN AND SPECIFICATION.
29. DOUBLE GLAZED STORE FRONT CURTAIN WALLING WITH OPAQUE LAMINATED SAFETY GLASS.
    COLOUR: GRAPHITE GREY (RAL 7024) POWDER COATED TO AN 80% GLOSS FINISH.
30. WALL MOUNTED 3245 x 1640mm ILLUMINATED ADVERTISING BOARD. POWDER COATED. COLOUR: METALLIC SILVER (RAL 9006) TOP-LIT WITH LED STRIP LIGHTING. MOUNTING IN ACCORDANCE WITH STRUCTURAL ENGINEER'S DETAIL AND LIDL SPEC DRAWING LD(13)-ED-07
31. STAINLESS STEEL TUBE BUFFER FIXED EXTERNALLY. BRACKETS TO BE CENTRED ON MULLIONS AND CENTRE OF GLAZED PANELS ON BOTH SIDES.
32. WAREMA PURE M INTERNAL ROLLER BLINDS TO ALL SALES FLOOR WINDOWS IN CURTAIN WALLING. FABRIC AND FITTINGS TO BE COLOUR: GRAPHITE GREY (RAL 7024)
    REFER TO LIDL SPEC DRAWING LD(13)-CS-11 FOR FURTHER DETAILS
33. SMOOTH BLACK BRICK PLINTH BETWEEN EGL AND 170mm ABOVE FFL BRICK SPECIFICATION SUBJECT TO CONFIRMATION
34. VENTILATION LOUVRES CO-ORDINATED WITH CLADDING PANELS TO HIGH LEVEL PLANT ENCLOSURE. IN LINE WITH M&E SPECIALIST REQUIREMENTS. SEE LIDL SPEC DRAWING LD(15)-CD-06 FOR DETAILS. COLOUR: METALLIC SILVER (RAL 9006)
35. 1850mm HIGH BY 4925mm WIDE SIGNAGE ZONES TO UNITS 4 AND 4A, IN LINE WITH TENANT LEASE AGREEMENTS. SECONDARY STEEL REQUIRED TO SUPPORT TENANT SIGNAGE.
36. DOUBLE GLAZED AUTOMATIC SLIDING ENTRANCE DOORS. ALL GLAZING MUST BE DOUBLE-GLAZED, WITHLAMINATED SAFETY GLASS.
    UNIT 4/4A COLOUR: BLACK GREY (RAL 7021) POWDER COATED TO AN 80% GLOSS FINISH.

    MILD STEEL EXTERNAL DOORS WITH STEEL FRAME AND THRESHOLD.
37. COLOUR: GRAPHITE GREY (RAL 7024) POWDER COATED TO AN 80% GLOSS FINISH

BASED ON TECHNICS SURVEY "4948-0920-01C- Final_"

ALL DIMENSIONS SHOULD BE CHECKED ON SITE BEFORE WORK COMMENCES

THIS DRAWING IS COPYRIGHT, AND REMAINS THE PROPERTY OF HTC ARCHITECTS. IT MUST NOT BE REPRODUCED, USED, DISCLOSED OR TRANSMITTED TO THIRD PARTIES IN ANY FORM, IN WHOLE OR IN PART, WITHOUT PRIOR WRITTEN PERMISSION.

Rev.	Date	Description	Drawn

htcarchitects
York Place Studio
8 Britannia Street
Leeds
LS1 2DZ
T:(0113) 244 3457
W: www.htcarchitects.co.uk
E: info@htcarchitects.co.uk

client
Lidl GB Ltd.

project
Fallowfield

drawing title
Proposed Elevations

date	June 2026		
status	Planning		
scale	1:250 @ A3		
drawn	JBH	checked	IC
job no.	2913	dwg no.	P200 rev.