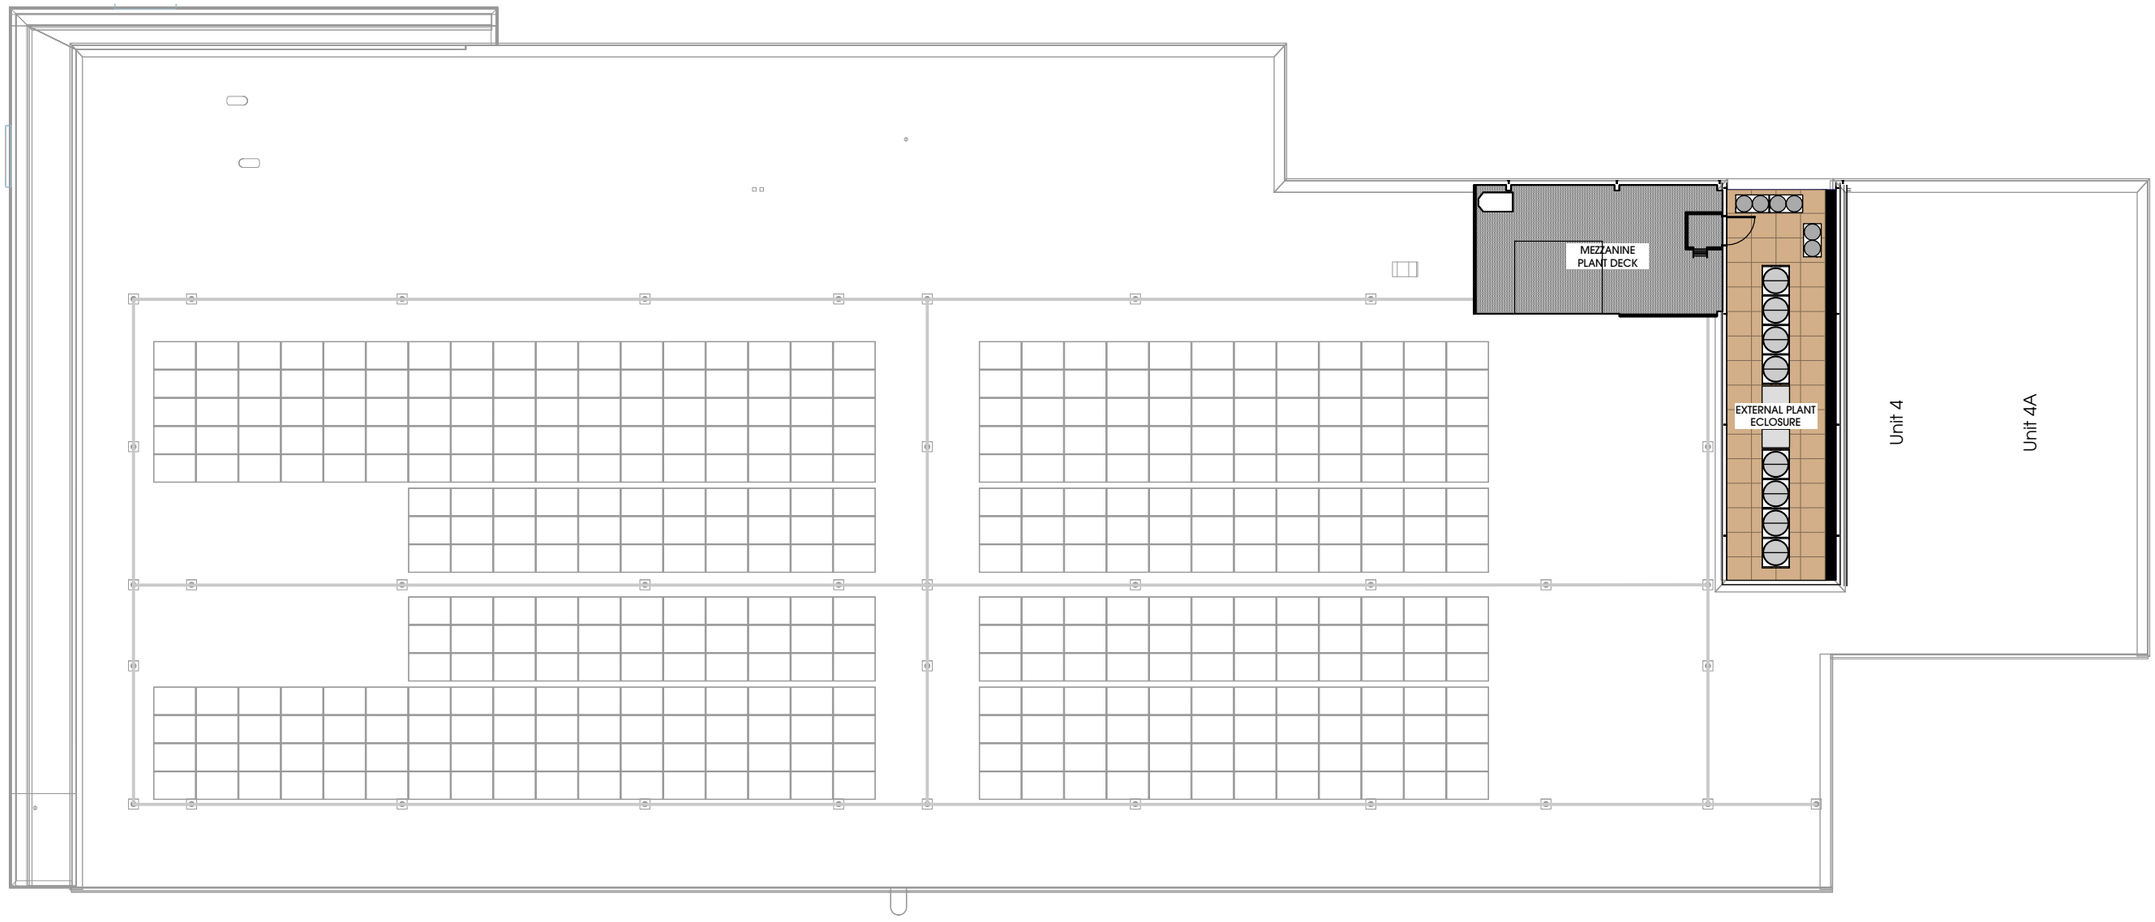


BASED ON TECHNICS SURVEY "4948-0920-01C- Final_"

ALL DIMENSIONS SHOULD BE CHECKED ON SITE BEFORE WORK COMMENCES

THIS DRAWING IS COPYRIGHT, AND REMAINS THE PROPERTY OF HTC ARCHITECTS. IT MUST NOT BE REPRODUCED, USED, DISCLOSED OR TRANSMITTED TO THIRD PARTIES IN ANY FORM, IN WHOLE OR IN PART, WITHOUT PRIOR WRITTEN PERMISSION.

Rev.	Date	Description	Drawn

htcarchitects
York Place Studio
8 Britannia Street
Leeds
LS1 2DZ
T:(0113) 244 3457
W: www.htcarchitects.co.uk
E: info@htcarchitects.co.uk

client
Lidl GB Ltd.

project
Fallowfield

drawing title
Proposed First Floor Plan

date	June 2026				
status	Planning				
scale	1:250 @ A3				
drawn	JBH	checked	IC		
job no.	2913	dwg no.	P104	rev.	