
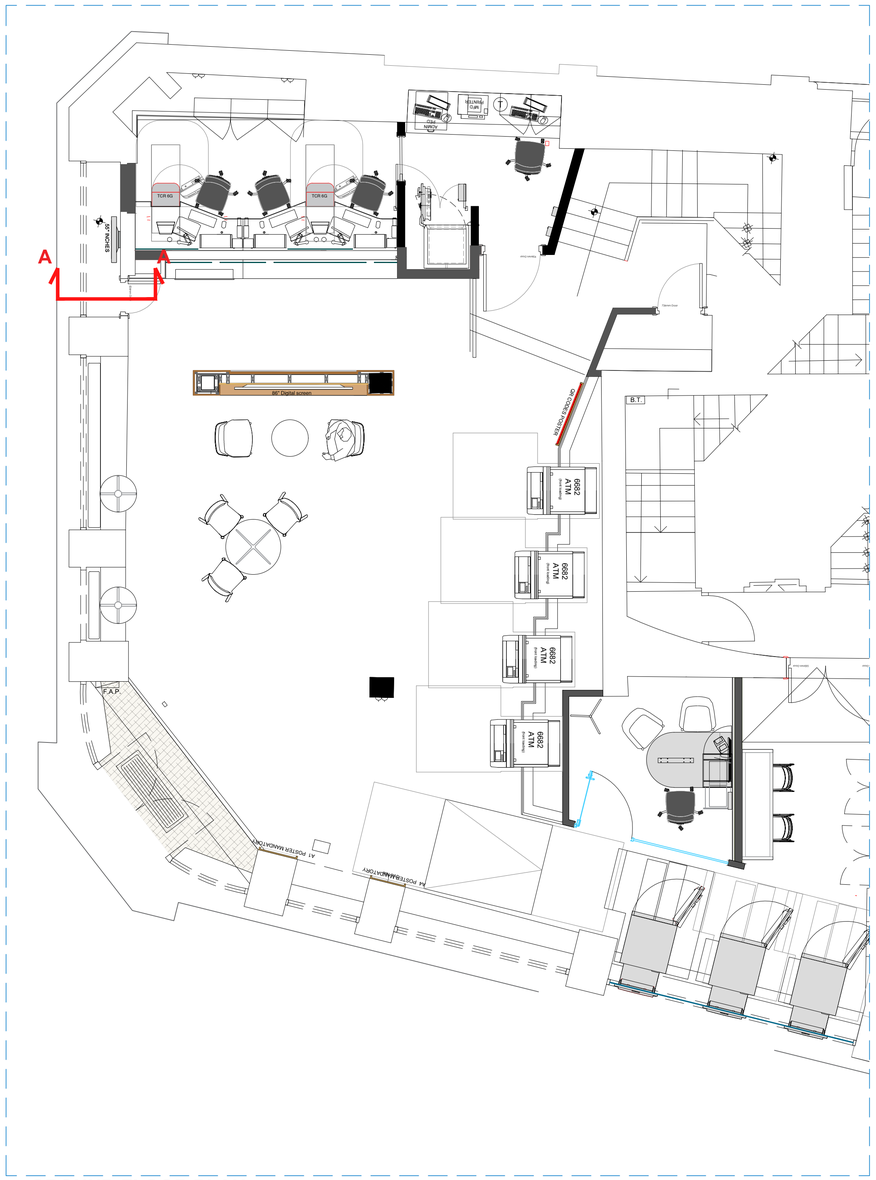


GROUND FLOOR PLAN 1:50 @ A1, 1:100 @ A3

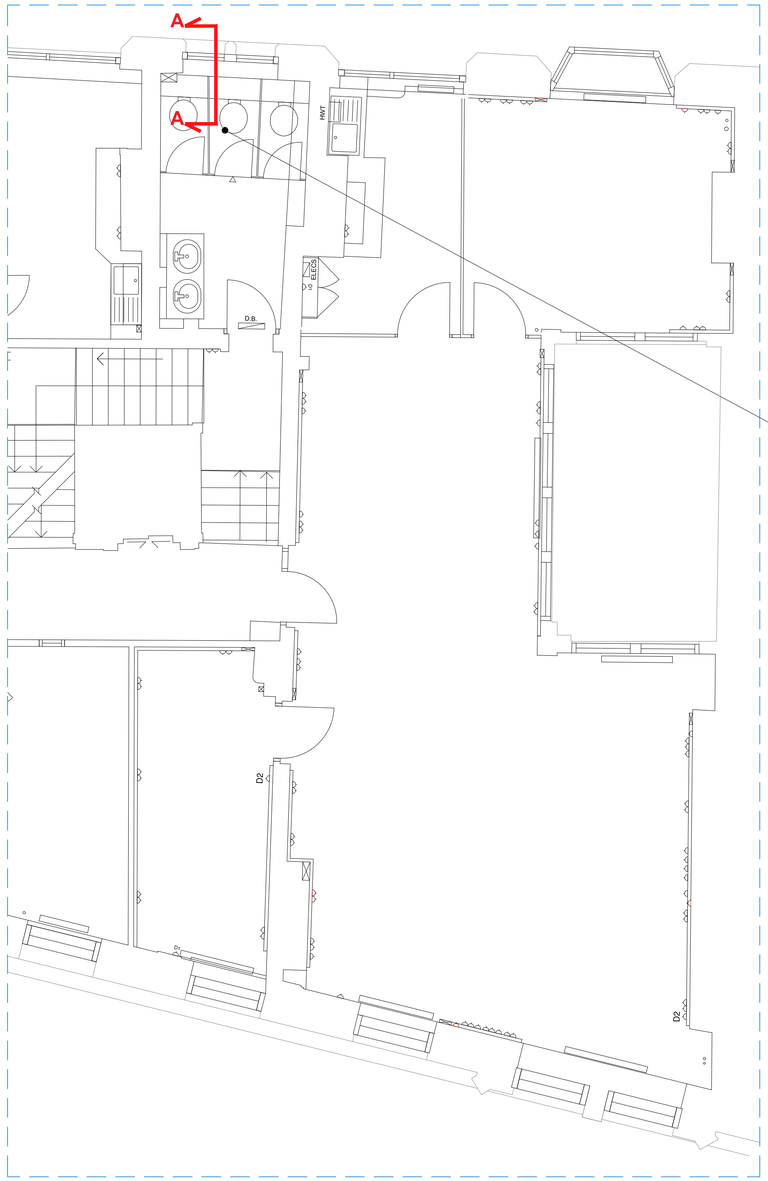

SECOND FLOOR PLAN 1:50 @ A1, 1:100 @ A3


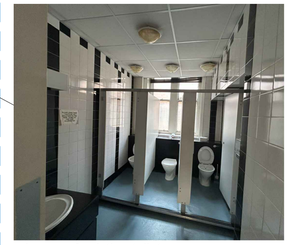



Image of existing toilets.




EXISTING SECTION AA
1:50 @ A1, 1:100 @ A3

Install fresh air/extract vent to window area to prevent over heating.

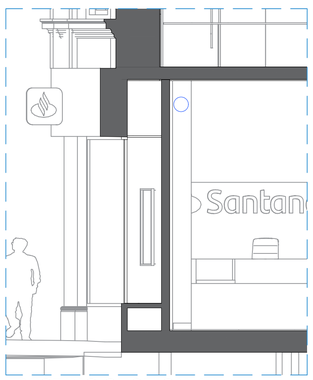


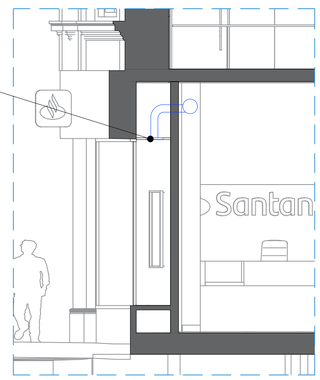

PROPOSED SECTION AA
1:50 @ A1, 1:100 @ A3

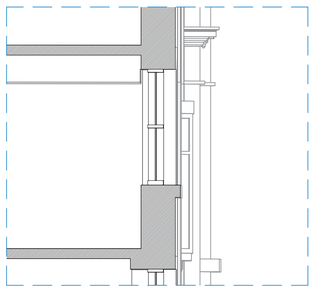

EXISTING SECTION AA
1:50 @ A1, 1:100 @ A3

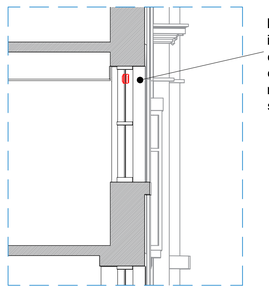

Proposed section incorporating a VA100/SELF extract toilet installed in existing glazing. For details refer to data sheet specification.



PROPOSED SECTION AA
1:50 @ A1, 1:100 @ A3

0 1 2 3 4 5
Metres
Scale:1/100-A3 1/50-A1

Notes.

This Drawing is the copyright and property of Santander UK PLC. It must not be copied or published without written consent.

Do not scale from this drawing.

Rev	Description	Date	By
-	-	--/--/--	--

PLANNING

Client: Santander

Project: SANTANDER Manchester CS
28/34 Cross Street
Manchester, M2 7AQ

Title: GF section through internal louvre and SF Sections through toilet

Scale: 1:50 @ A1 & 1:100 @ A3

Drn: SM App:

Date: 12/08/2026 Date:

Client drawing number: Manchester CS_WCLite_FF, SF Sections rev. -

Colliers