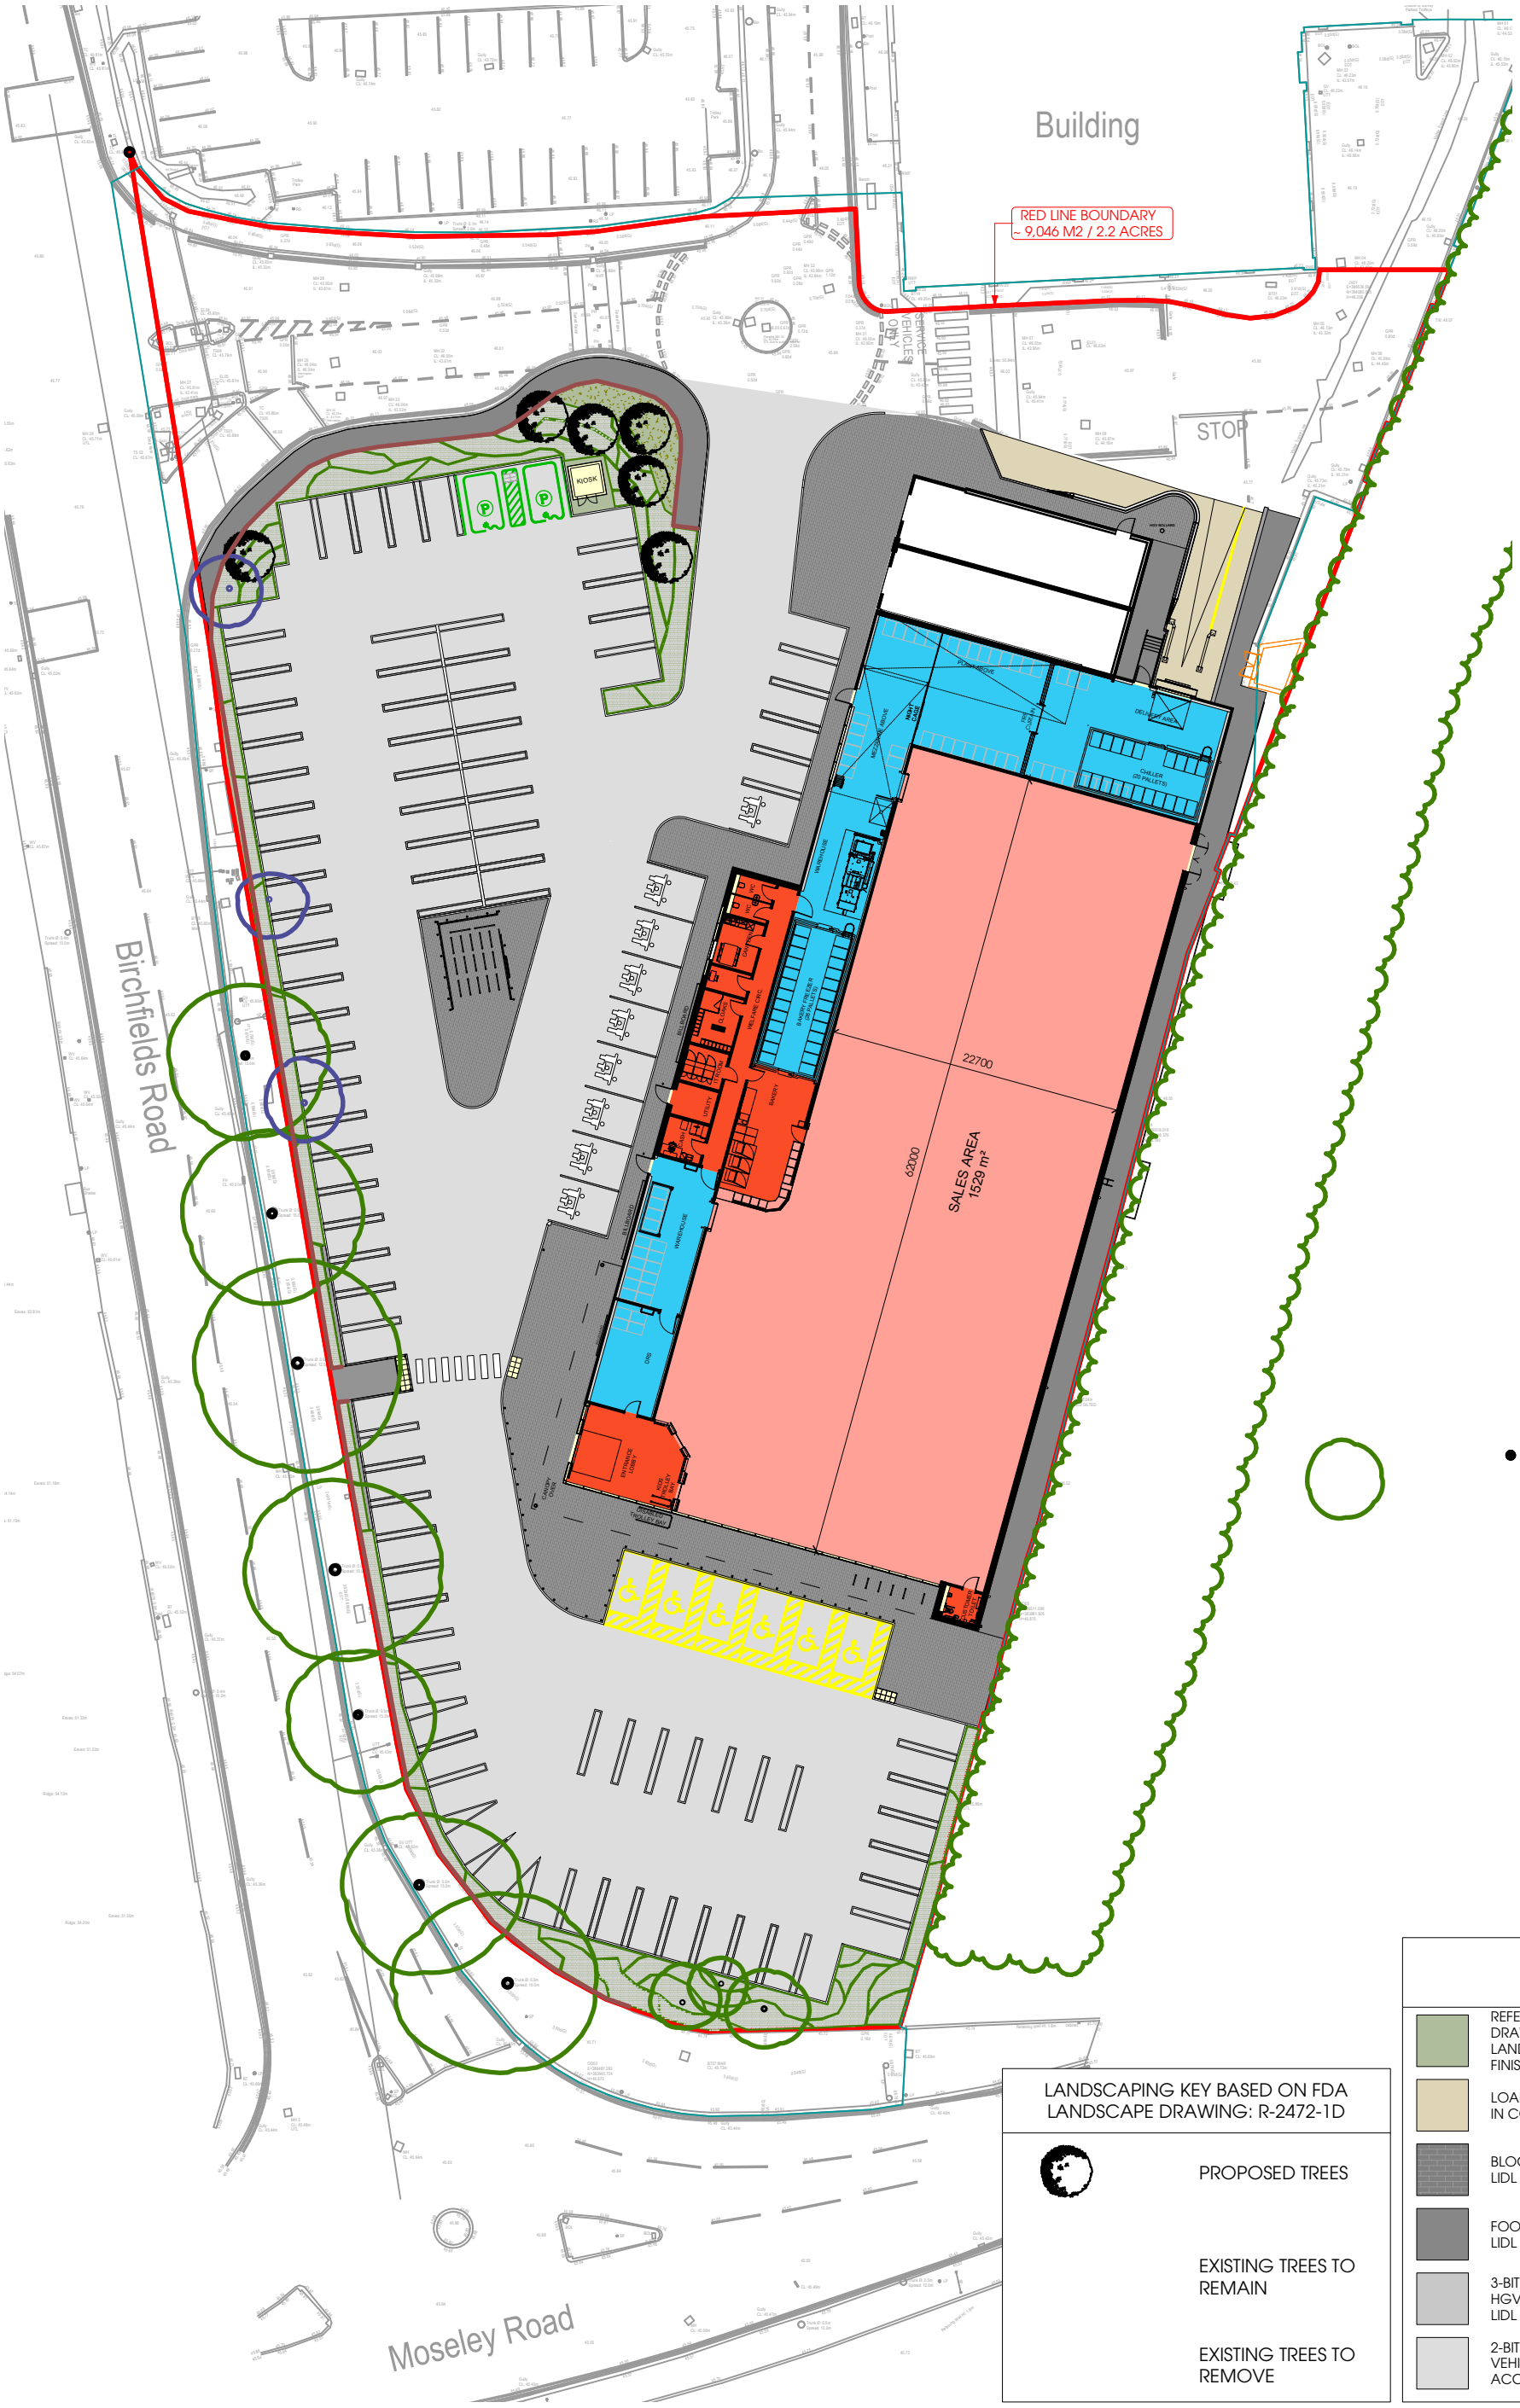


LANDSCAPING KEY BASED ON FDA LANDSCAPE DRAWING: R-2472-1D

PROPOSED TREES

EXISTING TREES TO REMAIN

EXISTING TREES TO REMOVE

SURFACING KEY

- REFER TO LANDSCAPING ARCHITECTS DRAWING AND DETAILS FOR ALL SOFT LANDSCAPING SPECIFICATIONS AND FINISHES
- LOADING BAY / PLANT SLAB FORMED IN CONCRETE
- BLOCK PAVING IN ACCORDANCE WITH LIDL SPECIFICATION
- FOOTWAY SMA IN ACCORDANCE WITH LIDL SPECIFICATION
- 3-BITUMINOUS LAYER ACCESS ROAD AND HGV LOCATIONS IN ACCORDANCE WITH LIDL SPECIFICATION
- 2-BITUMINOUS LAYER CAR AND LIGHT VEHICLE CAR PARK LOCATIONS IN ACCORDANCE WITH LIDL SPECIFICATION

BASED ON FDA LANDSCAPE DRAWING REF: R-2472-1D
Landscape Details 250@A1

BASED ON TECHNICS SURVEY "4948-0920-01C- Final_"

ALL DIMENSIONS SHOULD BE CHECKED ON SITE BEFORE WORK COMMENCES

THIS DRAWING IS COPYRIGHT, AND REMAINS THE PROPERTY OF HTC ARCHITECTS. IT MUST NOT BE REPRODUCED, USED, DISCLOSED OR TRANSMITTED TO THIRD PARTIES IN ANY FORM, IN WHOLE OR IN PART, WITHOUT PRIOR WRITTEN PERMISSION.

N

Rev.	Date	Description	Drawn
A	03/08/2026	Overlaid FDA landscape plan ref: R-2472-1D	JBH

htcarchitects
York Place Studio
8 Britannia Street
Leeds
LS1 2DZ
T:(0113) 244 3457
W: www.htcarchitects.co.uk
E: info@htcarchitects.co.uk

client: Lidl GB Ltd.

project: Fallowfield

drawing title: Proposed Surfacing Treatments Site Plan

date	June 2026
status	Planning
scale	1:500 @ A3
drawn	JBH
checked	IC
job no.	2913
dwg no.	P403
rev.	A