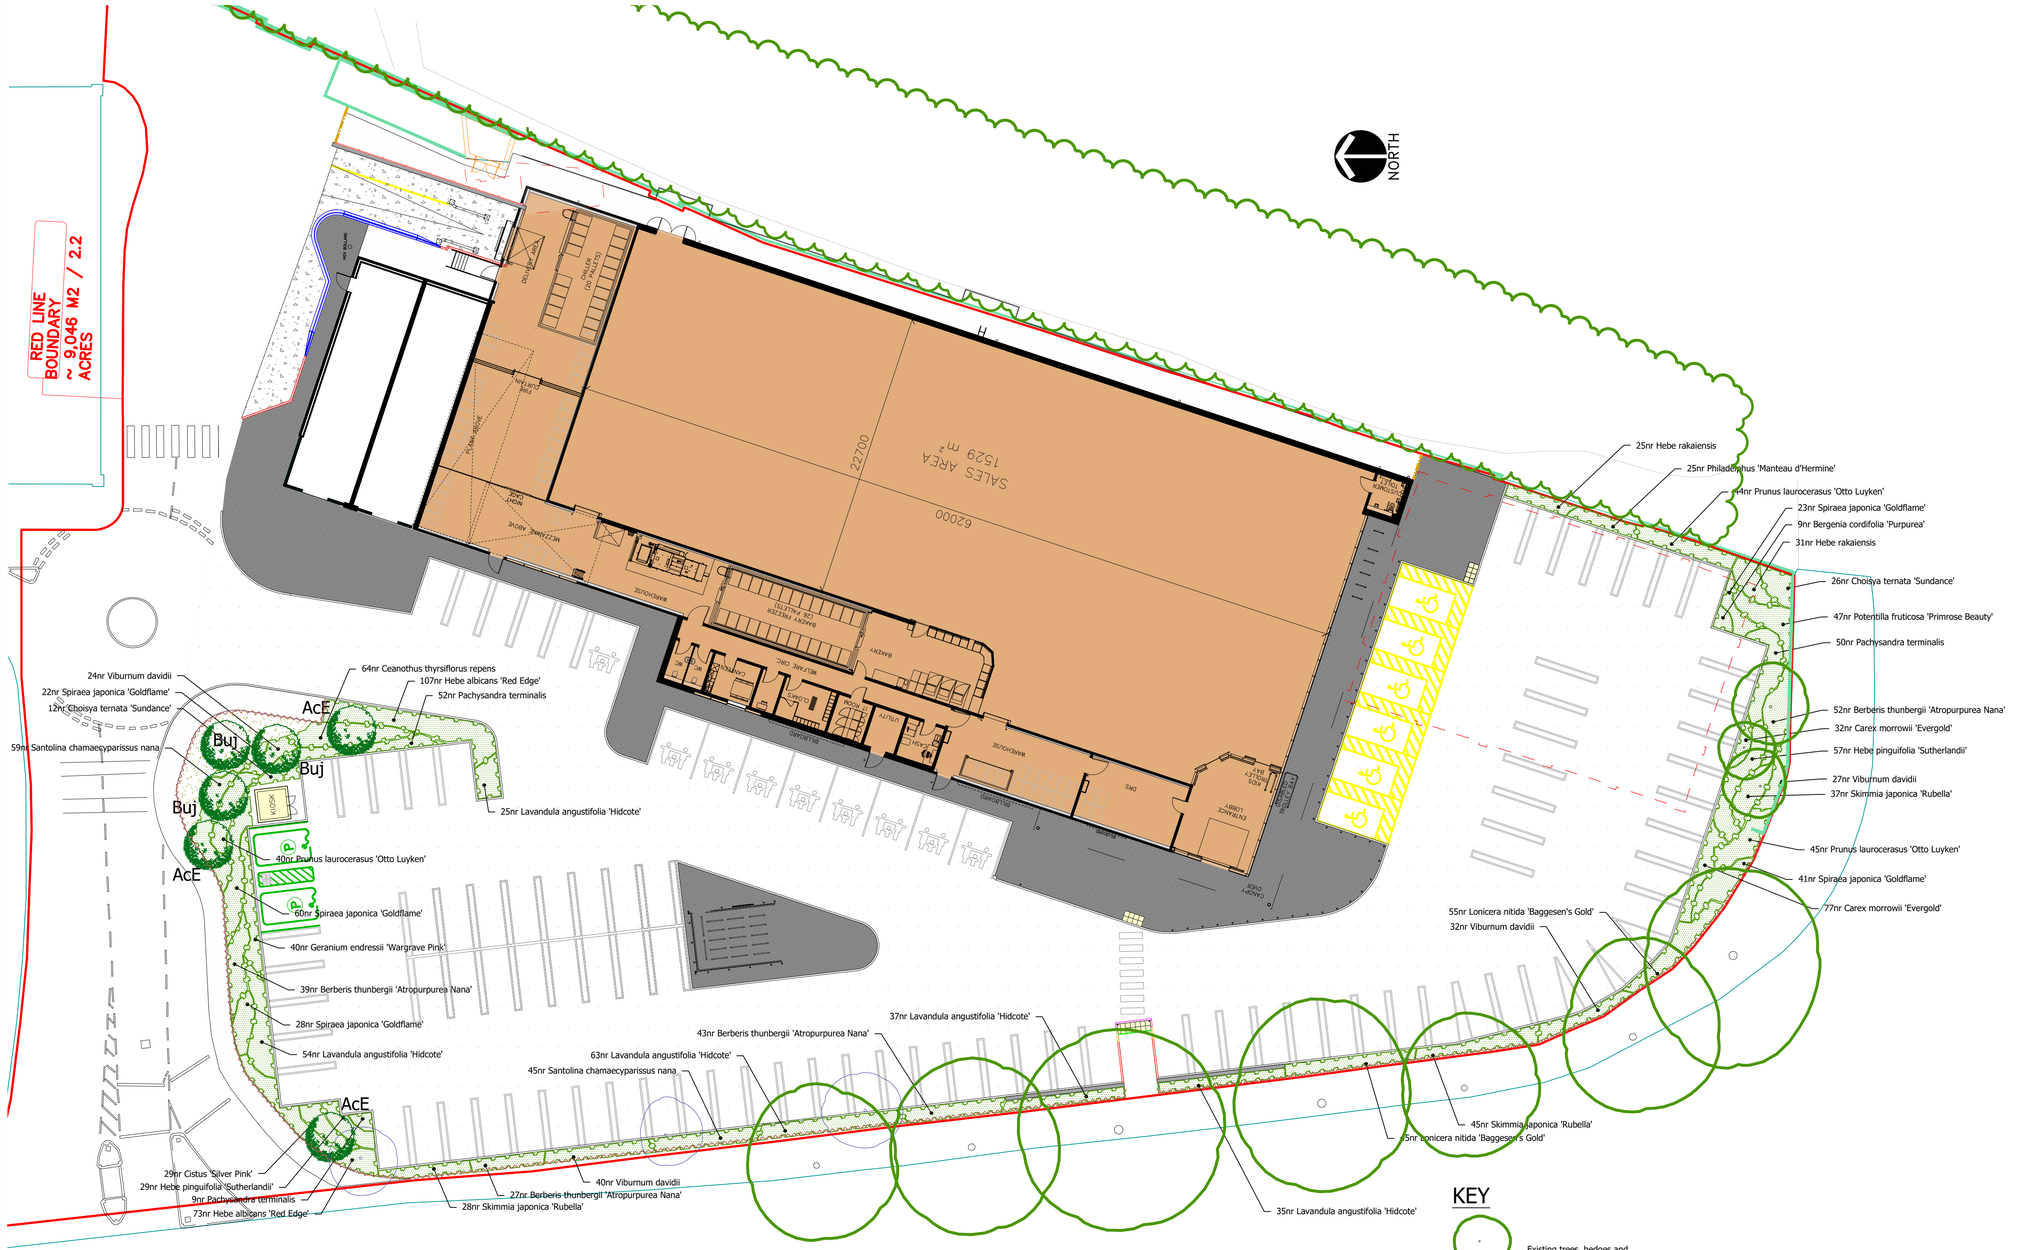


KEY

- Existing trees, hedges and vegetation to be retained.
- Existing trees, hedges and vegetation to be removed.
- Proposed Extra heavy standard (16-18cm girth) tree
- Proposed ornamental shrub planting
- Proposed turf
- Proposed 450mm high timber trip rail (detailed by others)
- Existing boundary wall/ wall and railings to be retained
- Proposed retaining wall and acoustic fence (detailed by others)
- Proposed 2400mm height palladin fence with gate (detailed by others)
- Block paving (stretcher bond)
- Tarmac (vehicular)
- Tarmac (pedestrian)
- Concrete (cast in situ)

PROTECTION OF EXISTING VEGETATION

Trees to be protected where necessary during works by a tree protective barrier, secured to a scaffold tubing framework with fluorescent tape to the top rail. Protective fencing shall be erected on the canopy drip line wherever possible. Laminated, waterproof A4 signs shall be fixed to the fence posts at 10m intervals bearing the words 'PROTECTED TREE ZONE - NO STORAGE OR OPERATIONS WITHIN FENCED AREA'.
Tracking of machinery, storage of chemicals and building materials shall not be permitted within the protected area. Leaks or spills should be removed immediately and the contaminated soil replaced. No bonfires shall be lit within 5m of the canopy spread. Any excavation work beneath the canopy spread shall be carried out by hand.
All works affecting trees within the development shall be subject to BS 5837:2012.

PLANTING SCHEDULES

SHRUB SCHEDULE

ORNAMENTAL PLANTING SCHEDULE				
Herbaceous				
Nr	Name	Ht in cm	Pot(L)	Density
9	Bergenia cordifolia 'Purpurea'		3L	5.00
109	Carex morrowii 'Evergold'		2L	10.00
40	Geranium endressii 'Wargrave Pink'		3L	5.00
Shrub				
Nr	Name	Ht in cm	Pot(L)	Density
161	Berberis thunbergii 'Atropurpurea Nana'	20-25cm	3L	5.00
64	Ceanothus thyrsiflorus repens	30-40cm(D)	3L	5.00
38	Choisya ternata 'Sundance'	30-40cm	3L	5.00
29	Cistus 'Silver Pink'	30-40cm	3L	5.00
180	Hebe albicans 'Red Edge'	20-25cm	3L	5.00
86	Hebe pinguifolia 'Sutherlandii'	20-25cm	3L	5.00
56	Hebe rakaiensis	30-40cm	3L	5.00
214	Lavandula angustifolia 'Hidcote'	20-25cm	3L	5.00
100	Lonicera nitida 'Baggesen's Gold'	30-40cm	3L	5.00
146	Pachysandra terminalis	20-30cm(D)	3L	5.00
25	Philadelphus 'Manteau d'Hermine'	30-40cm	3L	5.00
47	Potentilla fruticosa 'Primrose Beauty'	20-25cm	3L	5.00
129	Prunus laurocerasus 'Otto Luyken'	30-40cm	3L	5.00
104	Santolina chamaecyparissus nana	20-25cm	3L	5.00
110	Skimmia japonica 'Rubella'	30-40cm	3L	5.00
174	Spiraea japonica 'Goldflame'	30-40cm	3L	5.00
123	Viburnum davidii	20-25cm	3L	5.00

All shrub material shall be first quality, sturdy, well rooted non-refridgerated stock with well branched heads and fibrous root systems. Shrubs shall be planted into 450mm good quality fibrous topsoil incorporating organic compost and slow release fertiliser in accordance with all good horticultural practice.

A proprietary geotextile membrane is to be installed between the soil and mulch of the planted areas (with 200mm minimum overlap) cut with T or X slits to fit around the plants as required. Sufficient pegs to be used to ensure that membrane does not lift.

All plant material shall be a minimum of 3L pot size unless otherwise specified and conform to BS3936 Part 1 and BS 4428. Finished beds shall be dressed with 50mm purple slate.

TREE SCHEDULE

SPECIES		NUMBERS REQUIRED
	Ht in m	4.5+
	Girth in cm	16-18
Acer campestre 'Elsrijk' (AcE)		3
Betula jacquemontii (Buj)		3

All trees to have clear stems to 2.0m above ground level with well developed branching heads with a single, central leader and healthy, fibrous root systems.
Trees shall be planted into pits of an appropriate size to accommodate the root system without restriction, backfilled with a 3:1 topsoil:compost mix and shall be secured to a machine rounded stake using 1 no. tree tie with rubber spacer. Finished height of stake shall not exceed 1/3 height of staked tree above ground.

Where trees are proposed next to any existing or proposed boundary, root barrier such as Greentech Rootbarrier 360 is to be run along the face of the wall/fence for 3m in length, in both directions, from a perpendicular line drawn from the trunk to the boundary. This will prevent tree roots from affecting any footings/foundations or encroaching into any adjacent gardens.

Rev.D: Updated to new spec store and layout 2313 P411 (SF) July 2026
Rev.C: Landscape updated to revised site plan drawing 7397-SMR-00-ZZ-DR-A-2003-A3-C6 (CS) October 2023
Rev.B: Landscape updated to revised site plan drawing 7397-SMR-00-XX-RR-A-2023-A3-C3 (CS) October 2023
Rev.A: Additional trees added (SF) March 2022

fdalandscape
(Registered Office)
Suite 4
10-12 The Grove
Ilkley
West Yorkshire LS29 9EG
telephone 07846612793
email info@fdalandscape.co.uk
www.fdalandscape.co.uk

client: Lidl Great Britain Ltd

project: Proposed Store
BIRCHFIELDS ROAD, FALLOWFIELD

drawing title: LANDSCAPE DETAILS

scale	date	drwn by	drawing no
1:250 @A1	Apr 21	SEL	R/2472/1D