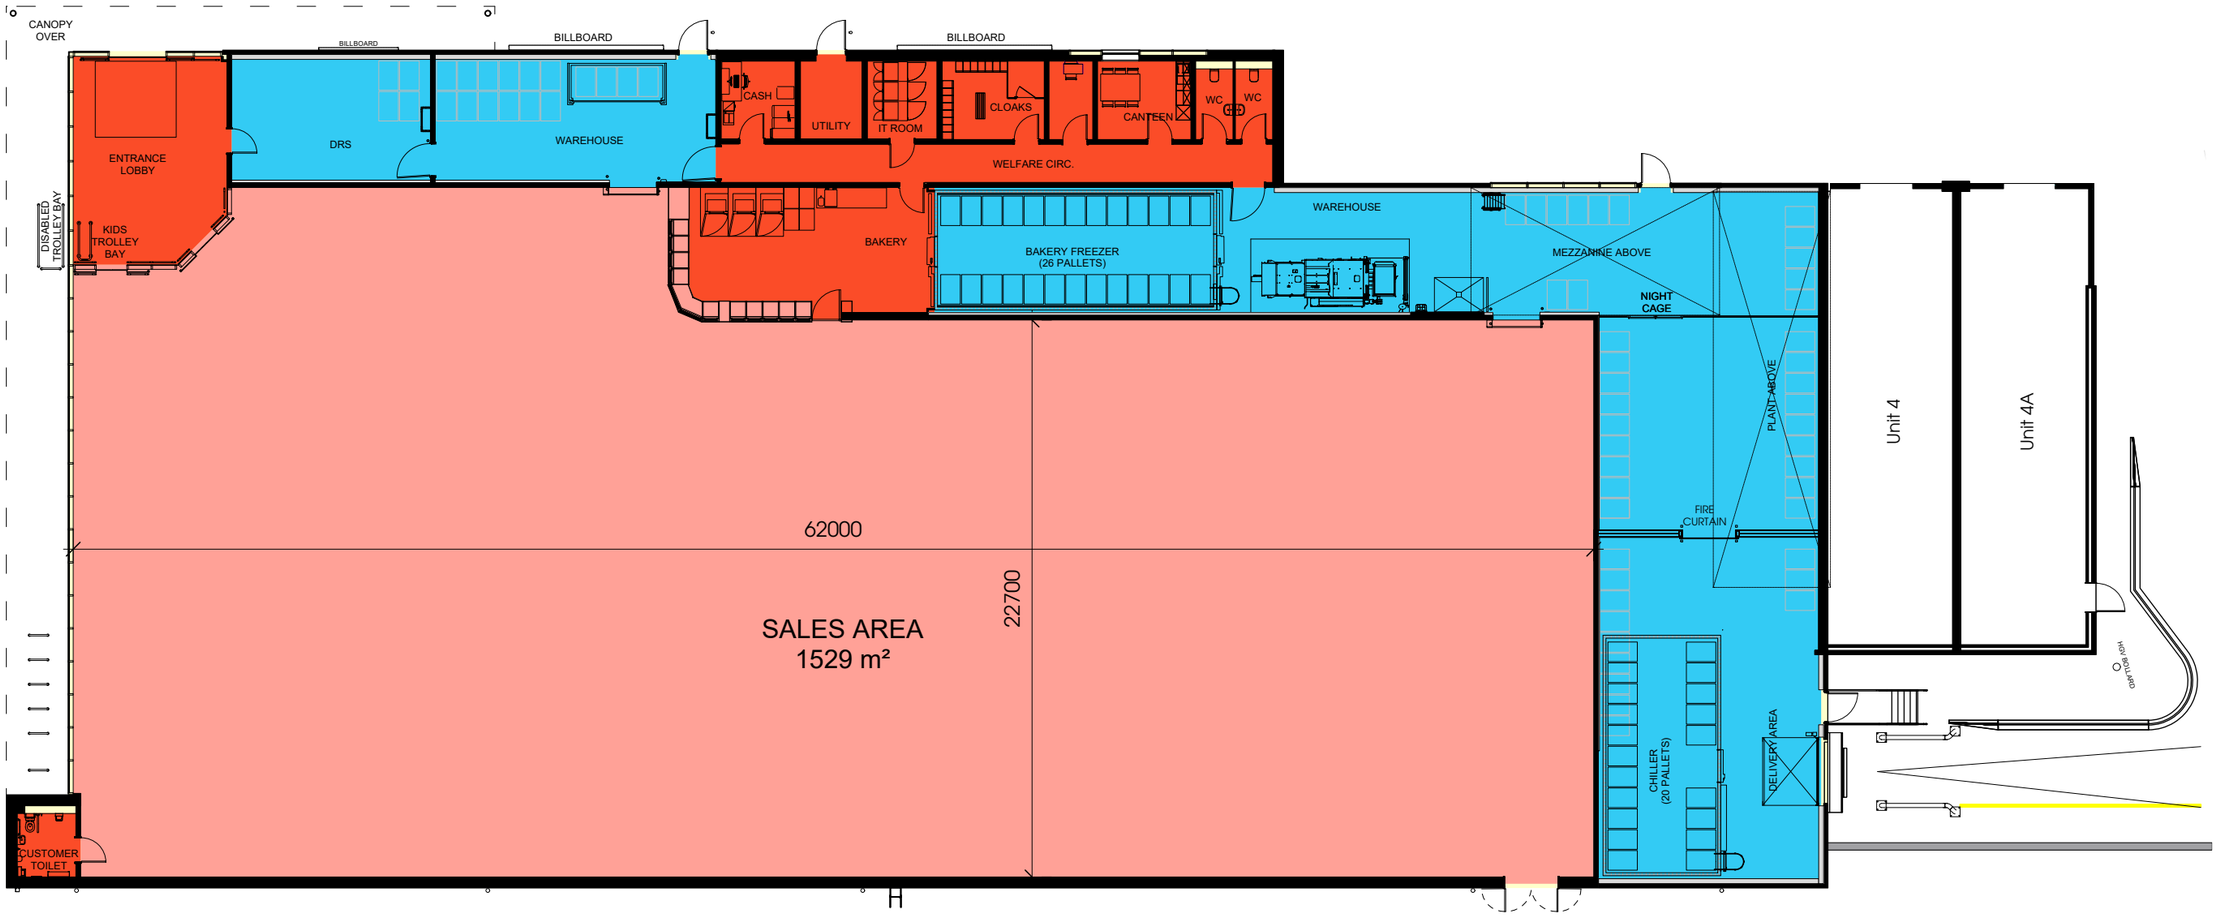


Schedule of Areas	
Sales =	1529 m²
Warehouse=	503 m²
Ancillary=	225 m²
GIA=	2257 m²

Schedule of Areas (T1500)	
Sales =	1529 m²
Warehouse=	430 m²
Ancillary=	225 m²
GIA=	2184 m²

BASED ON TECHNICS SURVEY "4948-0920-01C- Final_".

ALL DIMENSIONS SHOULD BE CHECKED ON SITE BEFORE WORK COMMENCES

THIS DRAWING IS COPYRIGHT, AND REMAINS THE PROPERTY OF HTC ARCHITECTS. IT MUST NOT BE REPRODUCED, USED, DISCLOSED OR TRANSMITTED TO THIRD PARTIES IN ANY FORM, IN WHOLE OR IN PART, WITHOUT PRIOR WRITTEN PERMISSION.

Rev.	Date	Description	Drawn

htcarchitects
York Place Studio
8 Britannia Street
Leeds
LS1 2DZ
T:(0113) 244 3457
W: www.htcarchitects.co.uk
E: info@htcarchitects.co.uk

client
Lidl GB Ltd.

project
Fallowfield

drawing title
Proposed Ground Floor Plan

date	June 2026
status	Planning
scale	1:250 @ A3
drawn	JBH checked IC
job no.	2913 dwg no. P100 rev.