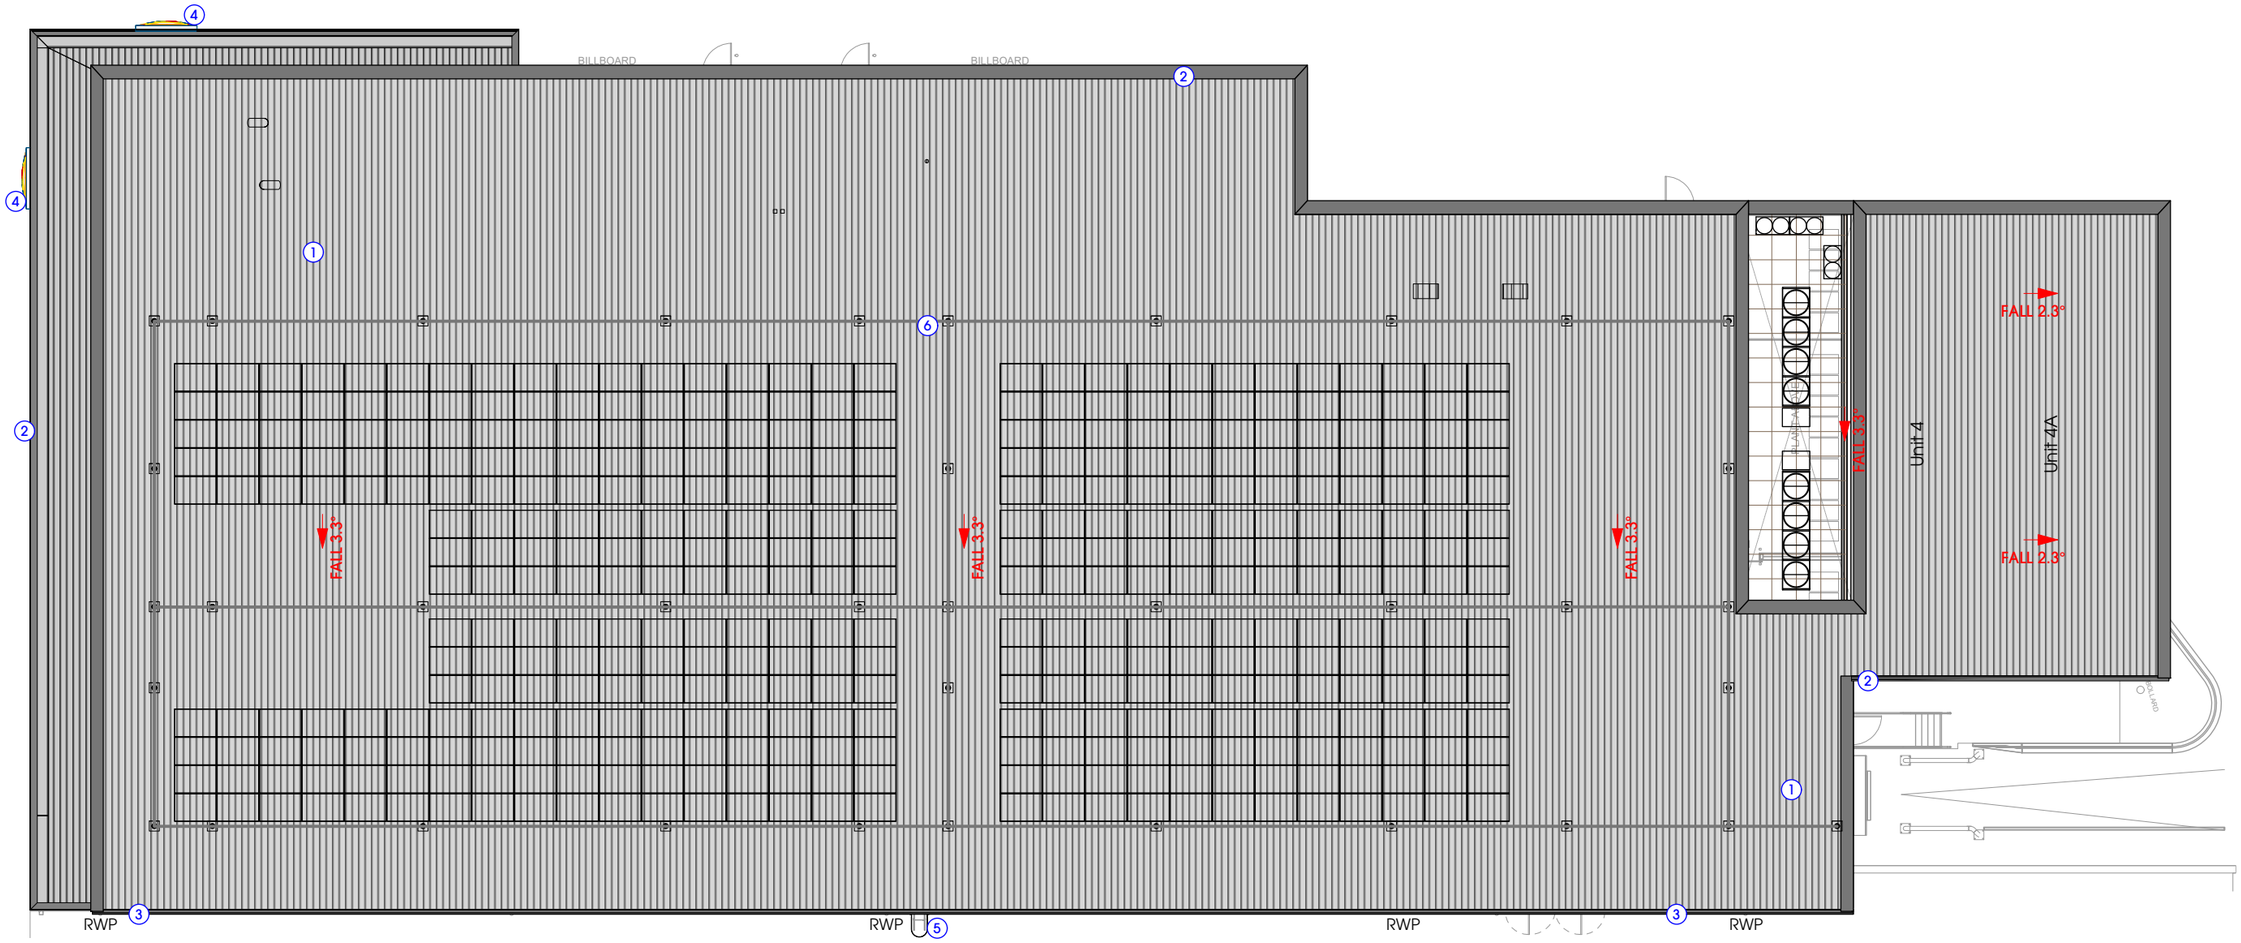


MATERIALS KEY

1. METAL COMPOSITE INSULATED ROOF PANELS - COLOUR: METALLIC SILVER (RAL 9006)
2. STEEL COPING FLASHING TO ROOF PERIMETER - COLOUR: METALLIC SILVER (RAL 9006) TO MATCH CLADDING.
3. ALUMINIUM GUTTERS AND RAIN WATER PIPES - COLOUR: METALLIC SILVER (RAL 9006) TO MATCH CLADDING.
4. NON INSULATED METAL PANEL ROOF - COLOUR: METALLIC SILVER (RAL 9006) TO MATCH CLADDING.
5. EXTERNAL FIXED CAT LADDER (TO BS 4211 & BS5395) RESTRAINED TO STEEL SUPPORT IN LINE WITH SE DETAILS. LADDER WALKWAY TO EXTEND TO MAN-SAFE CONNECTION POINT. LENGTH TO BE CONFIRMED BY SPECIALIST
6. FALL RESTRAINT SYSTEM. DETAILS ARE TO BE IN LINE WITH LIDL 2021 SPECIFICATION DRAWINGS LD(14)-RP-01 AND LD(14)-RP-03

NOTES: ROOF PENETRATION AND ASSOCIATED M&E WORKS SHOWN INDICATIVELY, SUBJECT TO M&E DESIGN AND DETAILS.

BASED ON TECHNICS SURVEY "4948-0920-01C- Final_."

ALL DIMENSIONS SHOULD BE CHECKED ON SITE BEFORE WORK COMMENCES

THIS DRAWING IS COPYRIGHT, AND REMAINS THE PROPERTY OF HTC ARCHITECTS. IT MUST NOT BE REPRODUCED, USED, DISCLOSED OR TRANSMITTED TO THIRD PARTIES IN ANY FORM, IN WHOLE OR IN PART, WITHOUT PRIOR WRITTEN PERMISSION.

Rev.	Date	Description	Drawn

htcarchitects
York Place Studio
8 Britannia Street
Leeds
LS1 2DZ
T:(0113) 244 3457
W: www.htcarchitects.co.uk
E: info@htcarchitects.co.uk

client
Lidl GB Ltd.

project
Fallowfield

drawing title
Proposed Roof Plan

date	June 2026
status	Planning
scale	1:250 @ A3
drawn	JBH checked IC
job no.	2913 dwg no. P101 rev.