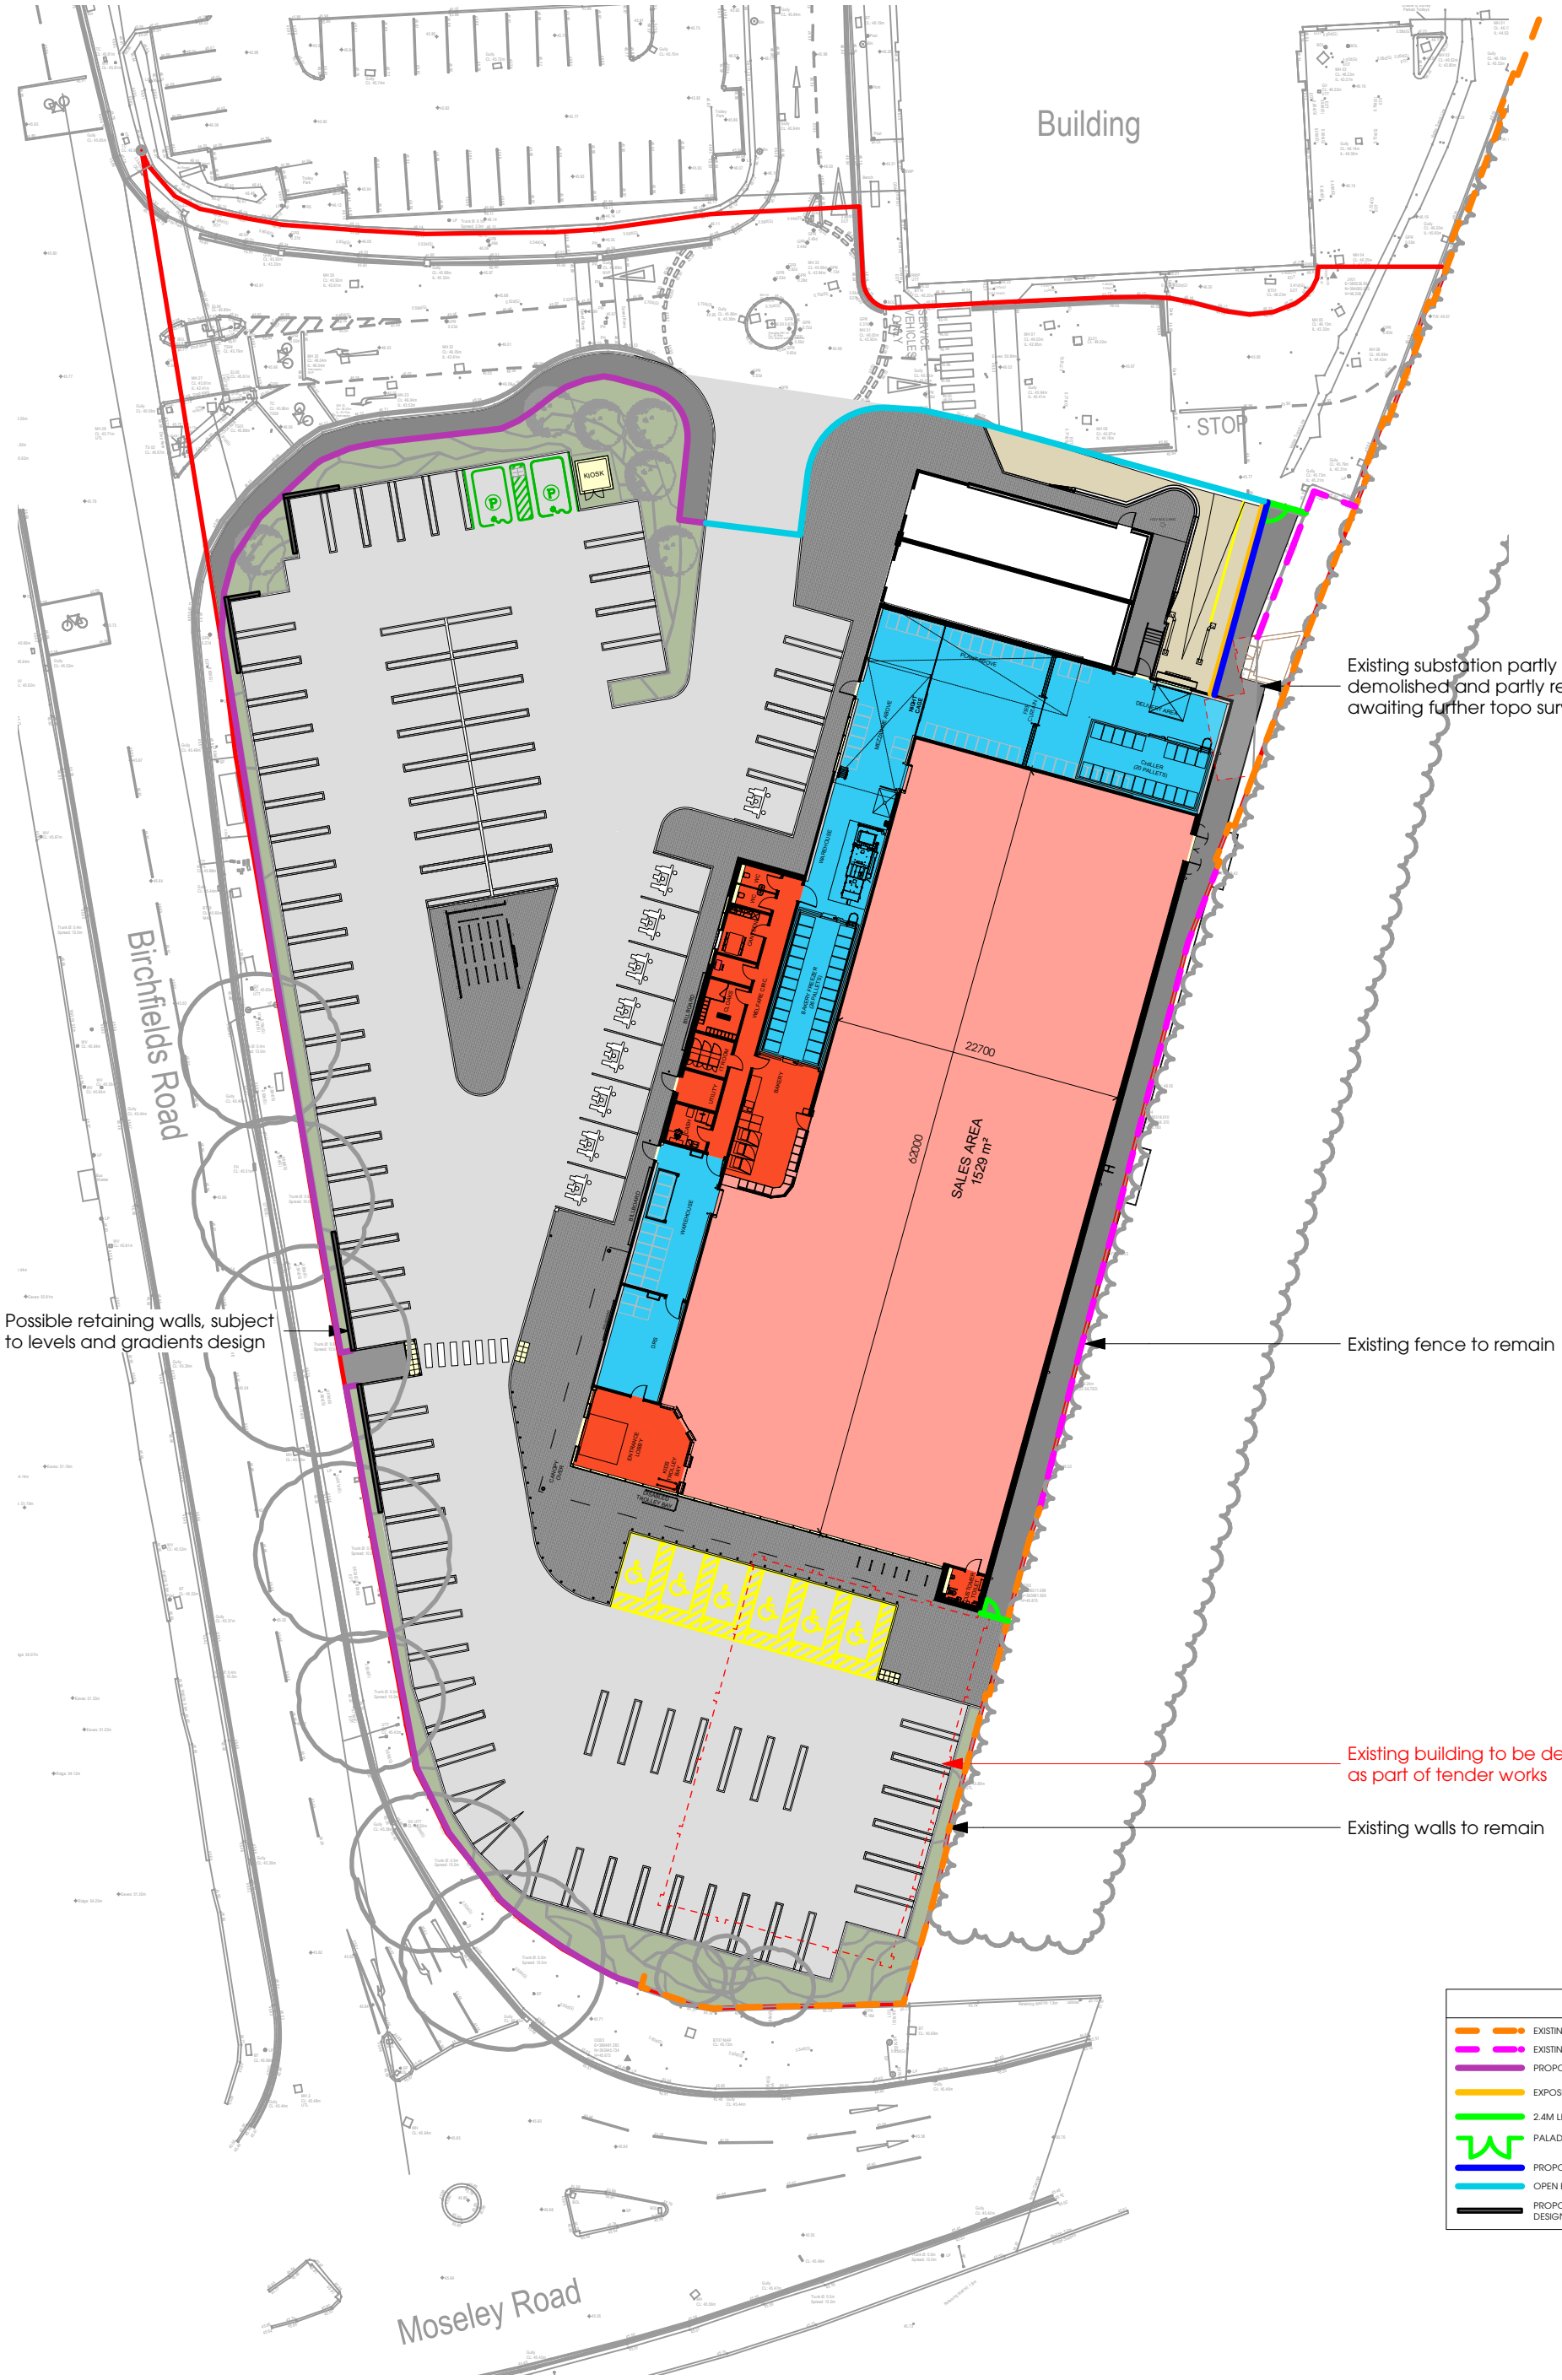


BASED ON FDA LANDSCAPE DRAWING REF: R-2472-1D
Landscape Details 250@A1

BASED ON TECHNICS SURVEY "4948-0920-01C- Final_"

ALL DIMENSIONS SHOULD BE CHECKED ON SITE BEFORE WORK COMMENCES

THIS DRAWING IS COPYRIGHT, AND REMAINS THE PROPERTY OF HTC ARCHITECTS. IT MUST NOT BE REPRODUCED, USED, DISCLOSED OR TRANSMITTED TO THIRD PARTIES IN ANY FORM, IN WHOLE OR IN PART, WITHOUT PRIOR WRITTEN PERMISSION.

N

Rev.	Date	Description	Drawn
A	04/08/2026	Overlaid FDA landscape plan ref: R-2472-1D	JBH

htcarchitects
York Place Studio
8 Britannia Street
Leeds
LS1 2DZ
T:(0113) 244 3457
W: www.htcarchitects.co.uk
E: info@htcarchitects.co.uk

client
Lidl GB Ltd.

project
Fallowfield

drawing title
Proposed Boundary Treatments Site Plan

date June 2026
status Planning
scale 1:500 @ A3
drawn JBH checked IC
job no. 2913 dwg no. P404 rev. A