

DO NOT SCALE FROM THIS DRAWING.
All drawings and visuals are provided for illustrative purposes only and are indicative proposals subject to detailed design and structural coordination. AA advises all measurements to be checked on site.

Specific details and materials/colours are subject to further design development.

COPYRIGHT: Artform Architects.

Rev	Description	Date	By

SCALE	STATUS	DATE
1 : 500 @A3	PLANNING	24/03/26
DWG No	DRAWN	REV
BLR/PL/006	EH	


WEB: www.artformarchitects.com | **EMAIL:** info@artformarchitects.com

Studio Nine | 9 Stevenson Square, Manchester | **TEL** 0161 6600377

20 BLAIR ROAD

Existing Site Plan

artform

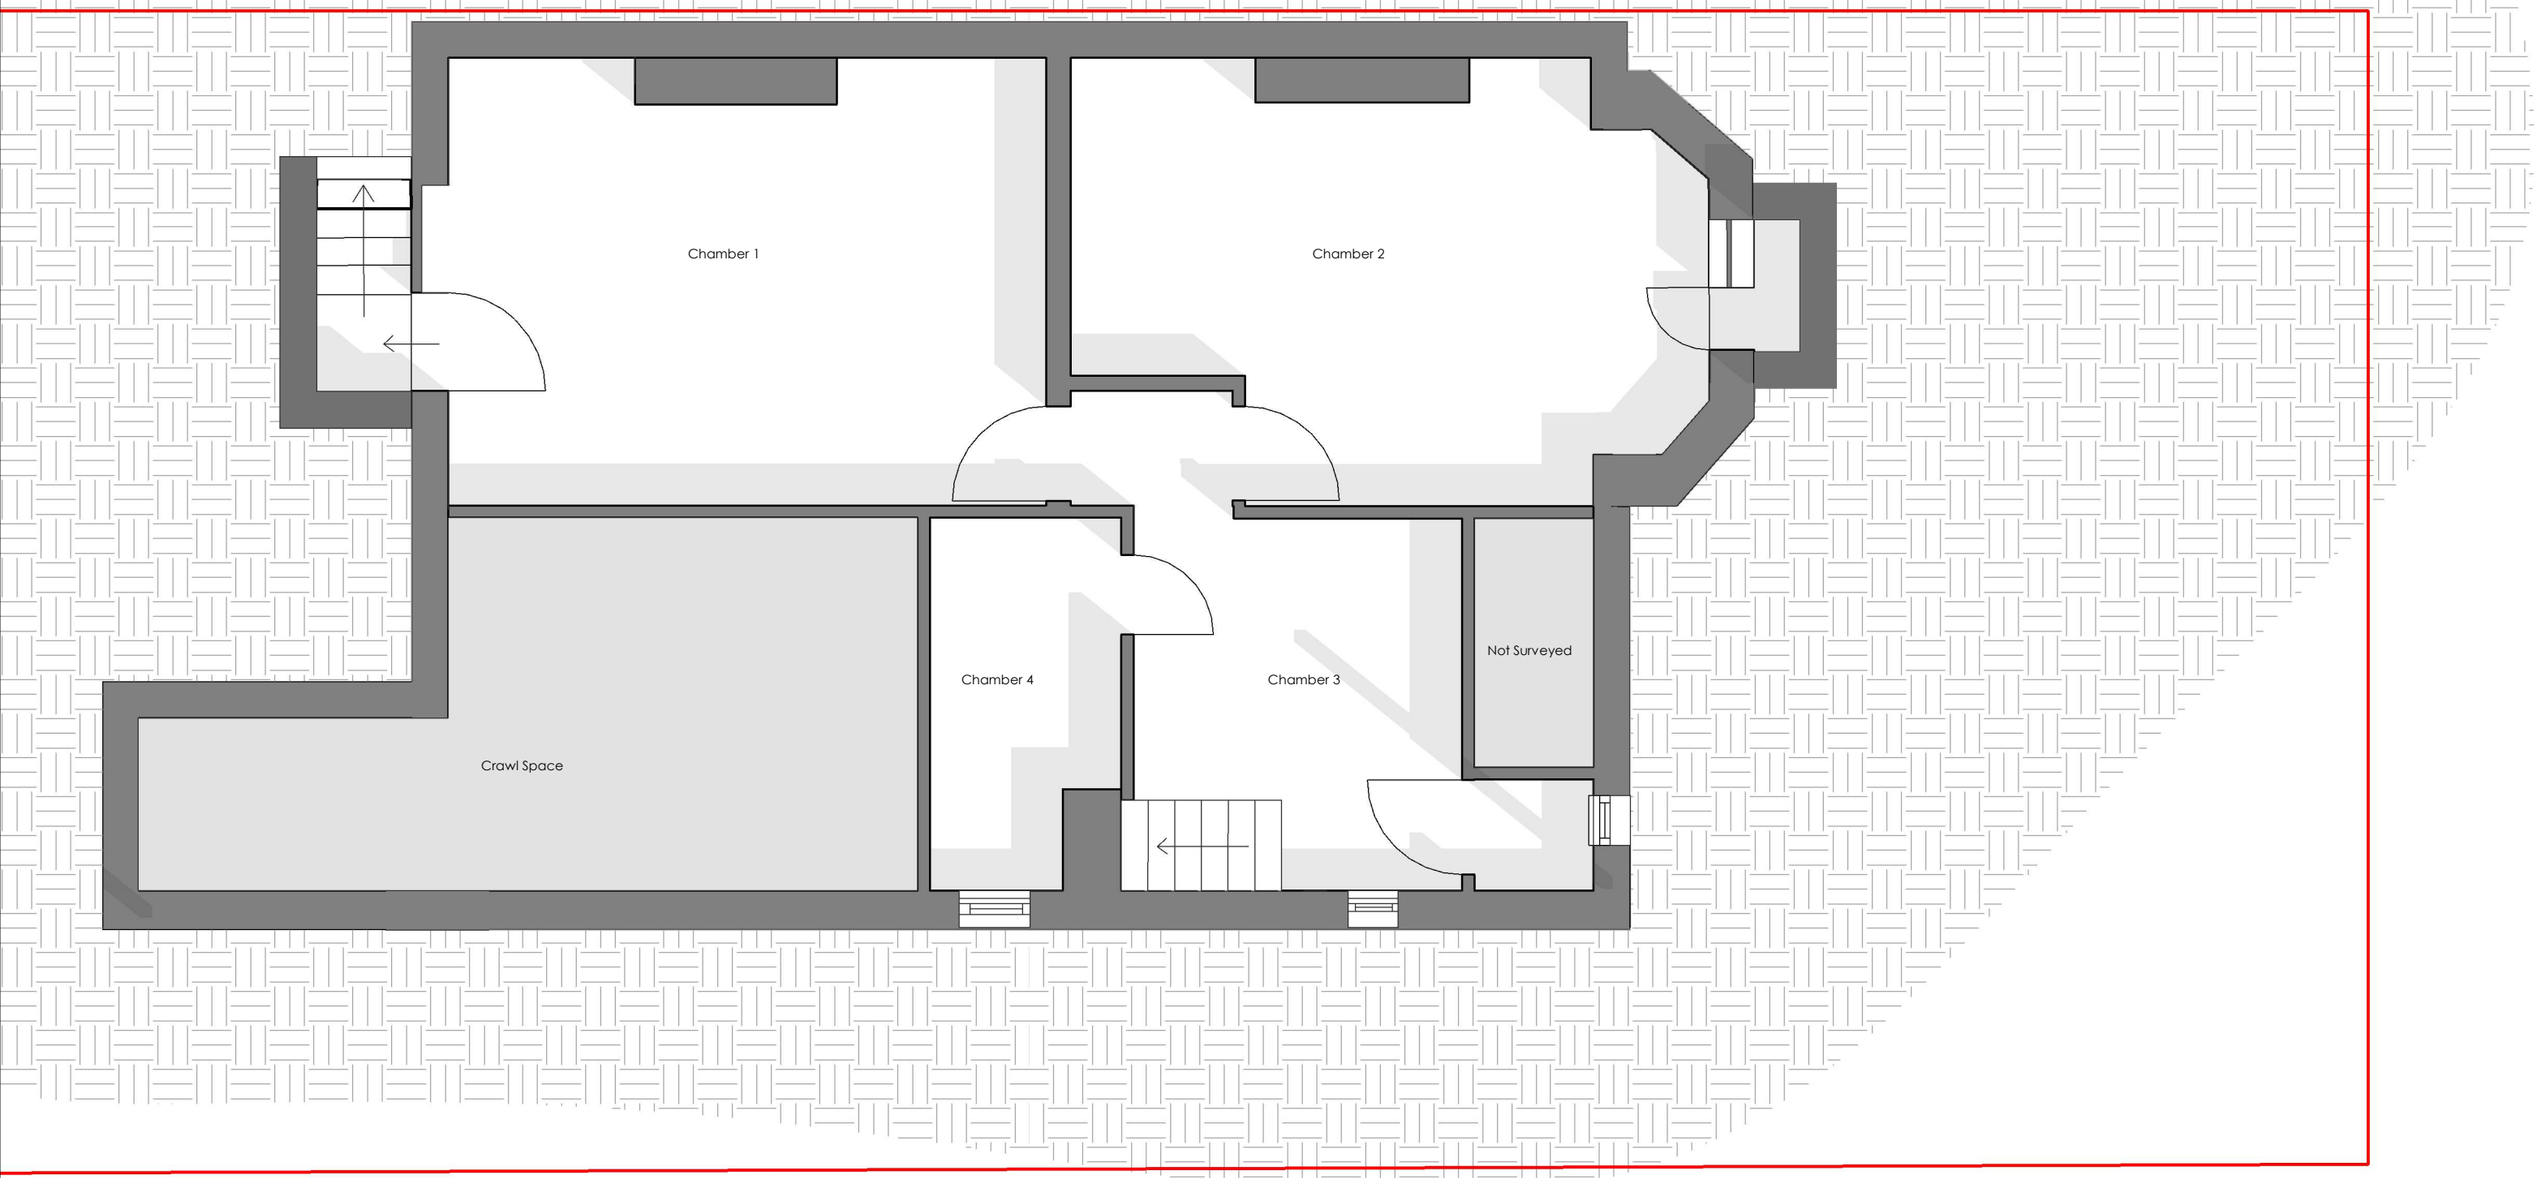

0m 1 2 3 4 5

N

DO NOT SCALE FROM THIS DRAWING.
All drawings and visuals are provided for illustrative purposes only and are indicative proposals subject to detailed design and structural coordination. AA advises all measurements to be checked on site.

Specific details and materials/colours are subject to further design development.

COPYRIGHT: Artform Architects.

Rev	Description	Date	By

SCALE	STATUS	DATE
1 : 50 @A3	PLANNING	24/03/26
DWG No	DRAWN	REV
BLR/PL/001	EH	


WEB: www.artformarchitects.com | **EMAIL:** info@artformarchitects.com

Studio Nine | 9 Stevenson Square, Manchester | **TEL** 0161 6600377

20 BLAIR ROAD

Existing Basement Floor Plan

artform

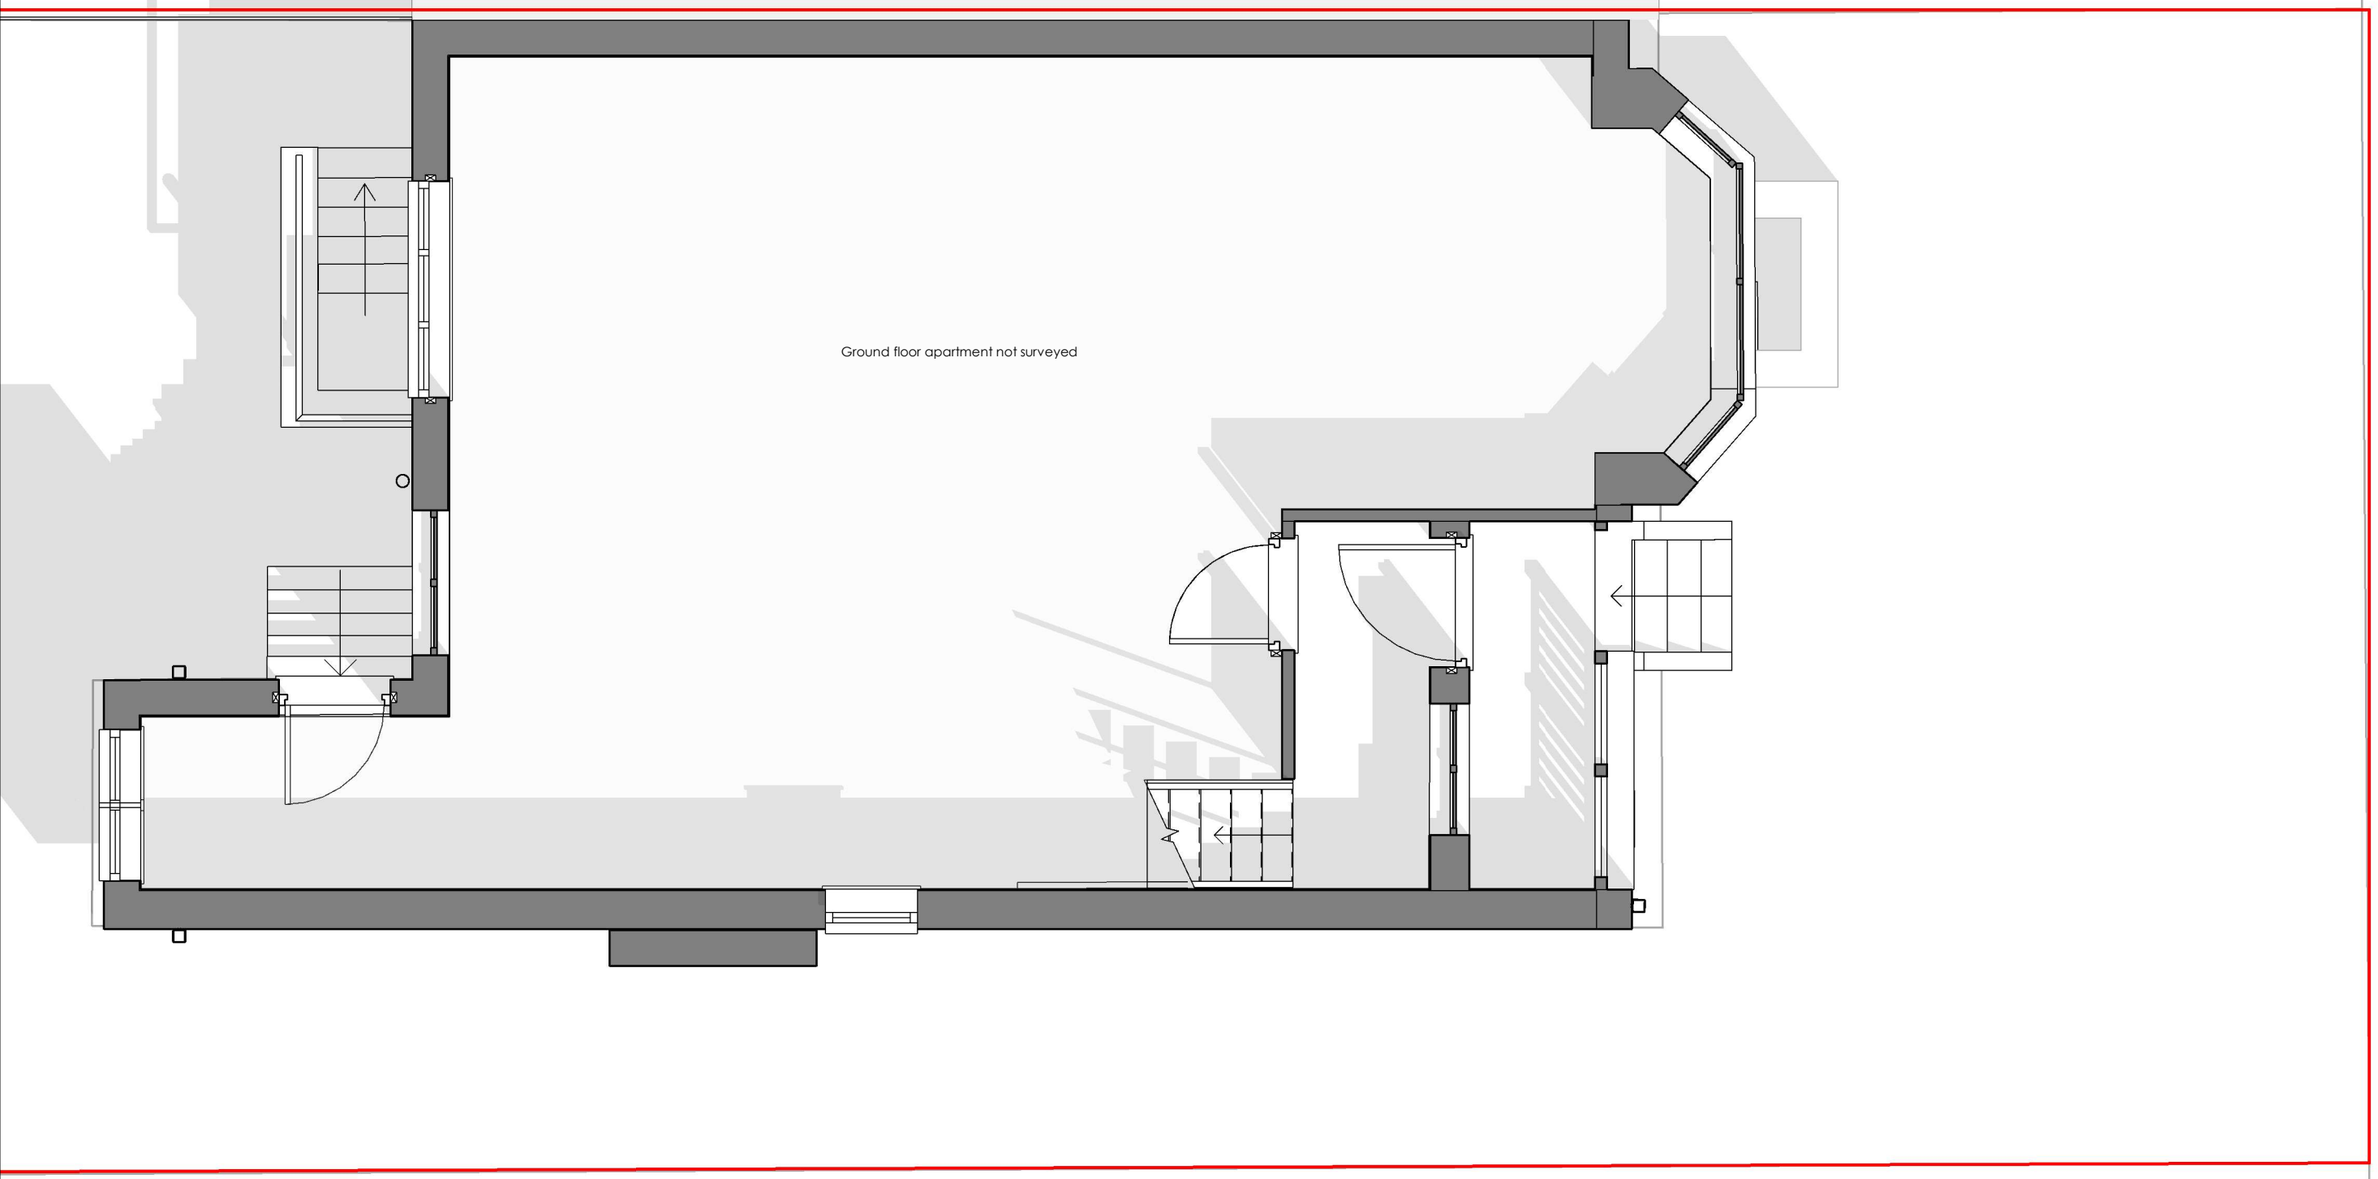

0m 1 2 3 4 5

N

DO NOT SCALE FROM THIS DRAWING.
All drawings and visuals are provided for illustrative purposes only and are indicative proposals subject to detailed design and structural coordination. AA advises all measurements to be checked on site.

Specific details and materials/colours are subject to further design development.

COPYRIGHT: Artform Architects.

Rev	Description	Date	By

SCALE 1 : 50 @A3 | STATUS PLANNING | DATE 24/03/26

DWG No BLR/PL/005 | DRAWN EH | REV

20 BLAIR ROAD

Existing Ground Floor

WEB: www.artformarchitects.com | **EMAIL:** info@artformarchitects.com

Studio Nine | 9 Stevenson Square, Manchester | **TEL** 0161 6600377

artform



0m 1 2 3 4 5

DO NOT SCALE FROM THIS DRAWING.
All drawings and visuals are provided for illustrative purposes only and are indicative proposals subject to detailed design and structural coordination. AA advises all measurements to be checked on site.

Specific details and materials/colours are subject to further design development.

COPYRIGHT: Artform Architects.

Rev	Description	Date	By

SCALE 1 : 50 @A3
STATUS PLANNING
DATE 24/03/26
DWG No BLR/PL/002
DRAWN EH
REV

20 BLAIR ROAD
Existing East Elevation

WEB: www.artformarchitects.com | **EMAIL:** info@artformarchitects.com
Studio Nine | 9 Stevenson Square, Manchester | **TEL** 0161 6600377

artform



0m 1 2 3 4 5

DO NOT SCALE FROM THIS DRAWING.
All drawings and visuals are provided for illustrative purposes only and are indicative proposals subject to detailed design and structural coordination. AA advises all measurements to be checked on site.

Specific details and materials/colours are subject to further design development.

COPYRIGHT: Artform Architects.

Rev	Description	Date	By

SCALE 1 : 50 @A3
STATUS PLANNING
DATE 24/03/26
DWG No BLR/PL/003
DRAWN EH
REV

20 BLAIR ROAD
Existing West Elevation

WEB: www.artformarchitects.com | **EMAIL:** info@artformarchitects.com
Studio Nine | 9 Stevenson Square, Manchester | **TEL** 0161 6600377

artform



0m 1 2 3 4 5

DO NOT SCALE FROM THIS DRAWING.
All drawings and visuals are provided for illustrative purposes only and are indicative proposals subject to detailed design and structural coordination. AA advises all measurements to be checked on site.

Specific details and materials/colours are subject to further design development.

COPYRIGHT: Artform Architects.

Rev	Description	Date	By

SCALE	STATUS	DATE
1 : 50 @A3	PLANNING	24/03/26
DWG No	DRAWN	REV
BLR/PL/004	EH	

WEB: www.artformarchitects.com | **EMAIL:** info@artformarchitects.com

Studio Nine | 9 Stevenson Square, Manchester | **TEL** 0161 6600377

20 BLAIR ROAD

Existing South Elevation

artform