
© COPYRIGHT AND ALL INTELLECTUAL RIGHTS REMAIN THE PROPERTY OF CREATE ARCHITECTURE LTD
ALL DIMENSIONS ARE TO BE CHECKED ON SITE PRIOR TO CONSTRUCTION
AND ALL DISCREPANCIES TO BE REPORTED TO info@createarchitecture.co.uk

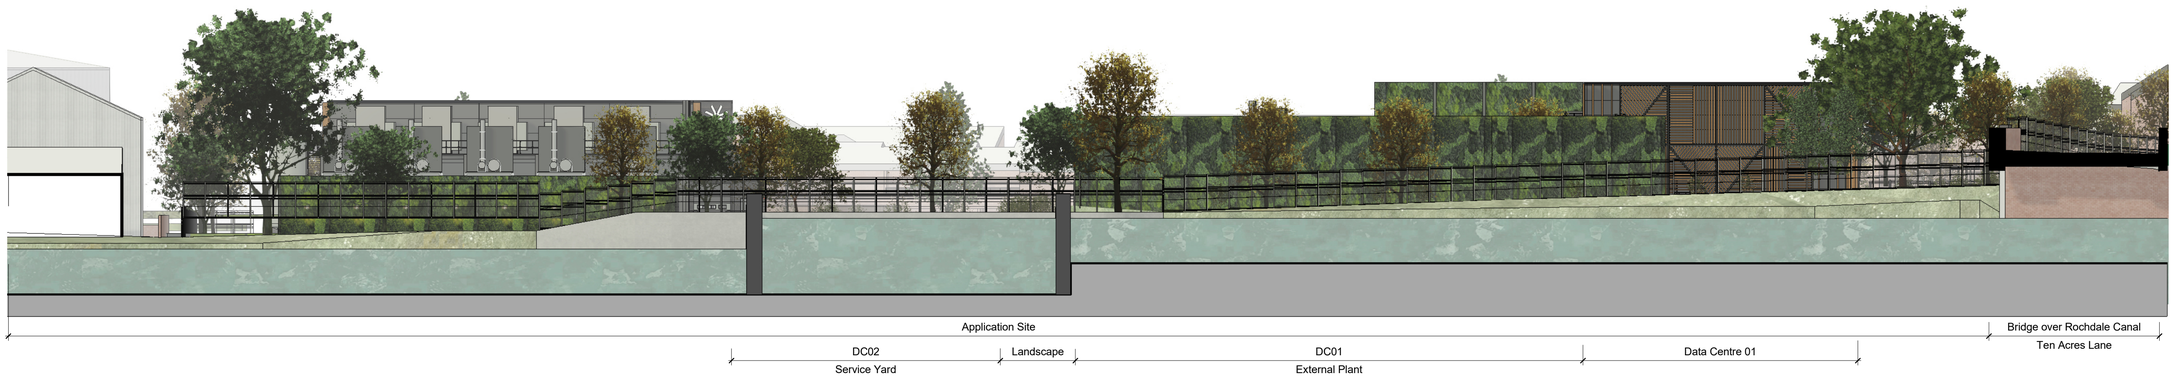


1 *Proposed North West Elevation*
1 : 250



2 *Proposed South East Elevation*
1 : 250




3 *Proposed North East Elevation*
1 : 250

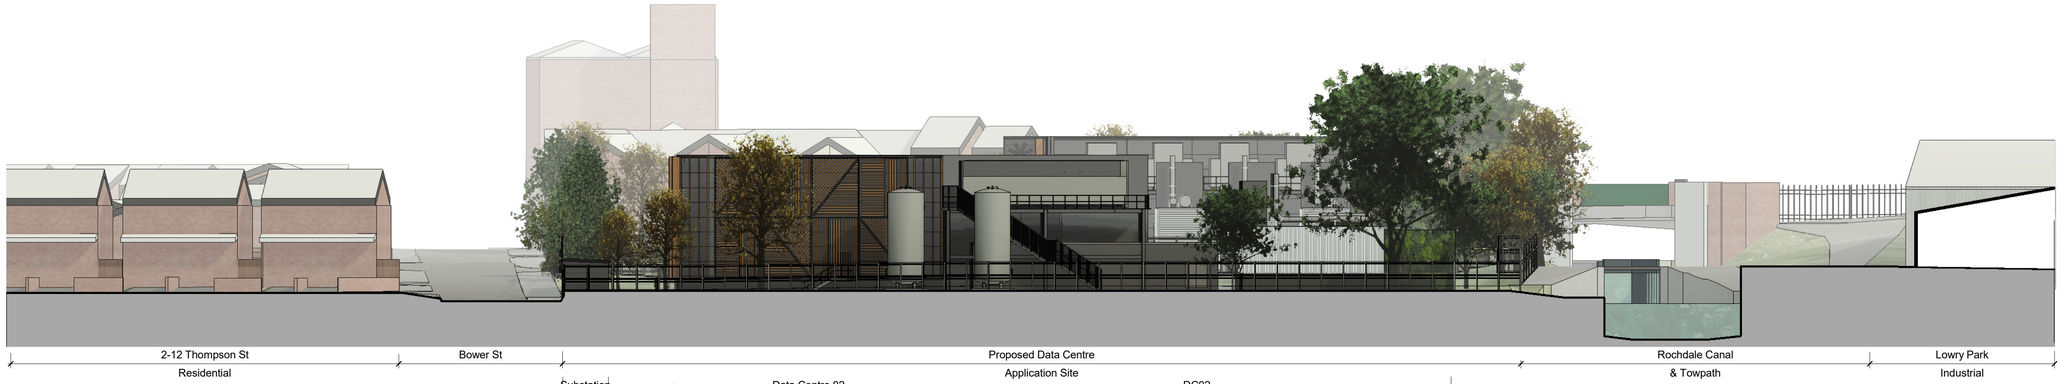

4 *Proposed South West Elevation*
1 : 250

KEY ELEVATION

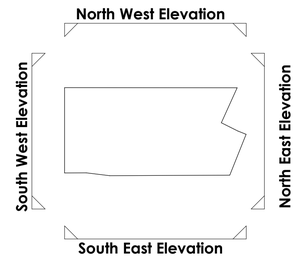

CONFIDENTIAL

PLANNING

Revision:	Description:	Drawn:	Chk:	Date:
P2	Planning Issue	SLH	CK	17.04.26
P1	Planning Issue	SLH	CK	27.03.26

Project:	Originator:	Volume:	Levels:	Type:	Role	Number:	Revision:
LD01BS	CAL	SW	XX	DR	A	01-13	P2

Project: Latos Manchester East
Bower Street
Manchester

CAL Project No: 25-015

SITE

Client: Latos

Drawing: **Proposed Site Elevations**

Scale: 1 : 250 | Print Size: A1 | Drawn By: DC | Chckd By: SLH

1:500 0 5m 10 15 20 25 30 35 40 45 50m

Map House,
3 George Stephenson Court,
Preston Farm,
Stockton on Tees,
TS18 3TG

t : 01642 062521
e : info@createarchitecture.co.uk

Architectural Consultants | Land & Property Consultants |

a Private Limited Company - reg. no. 08859320

CIAT affiliate group body corporate