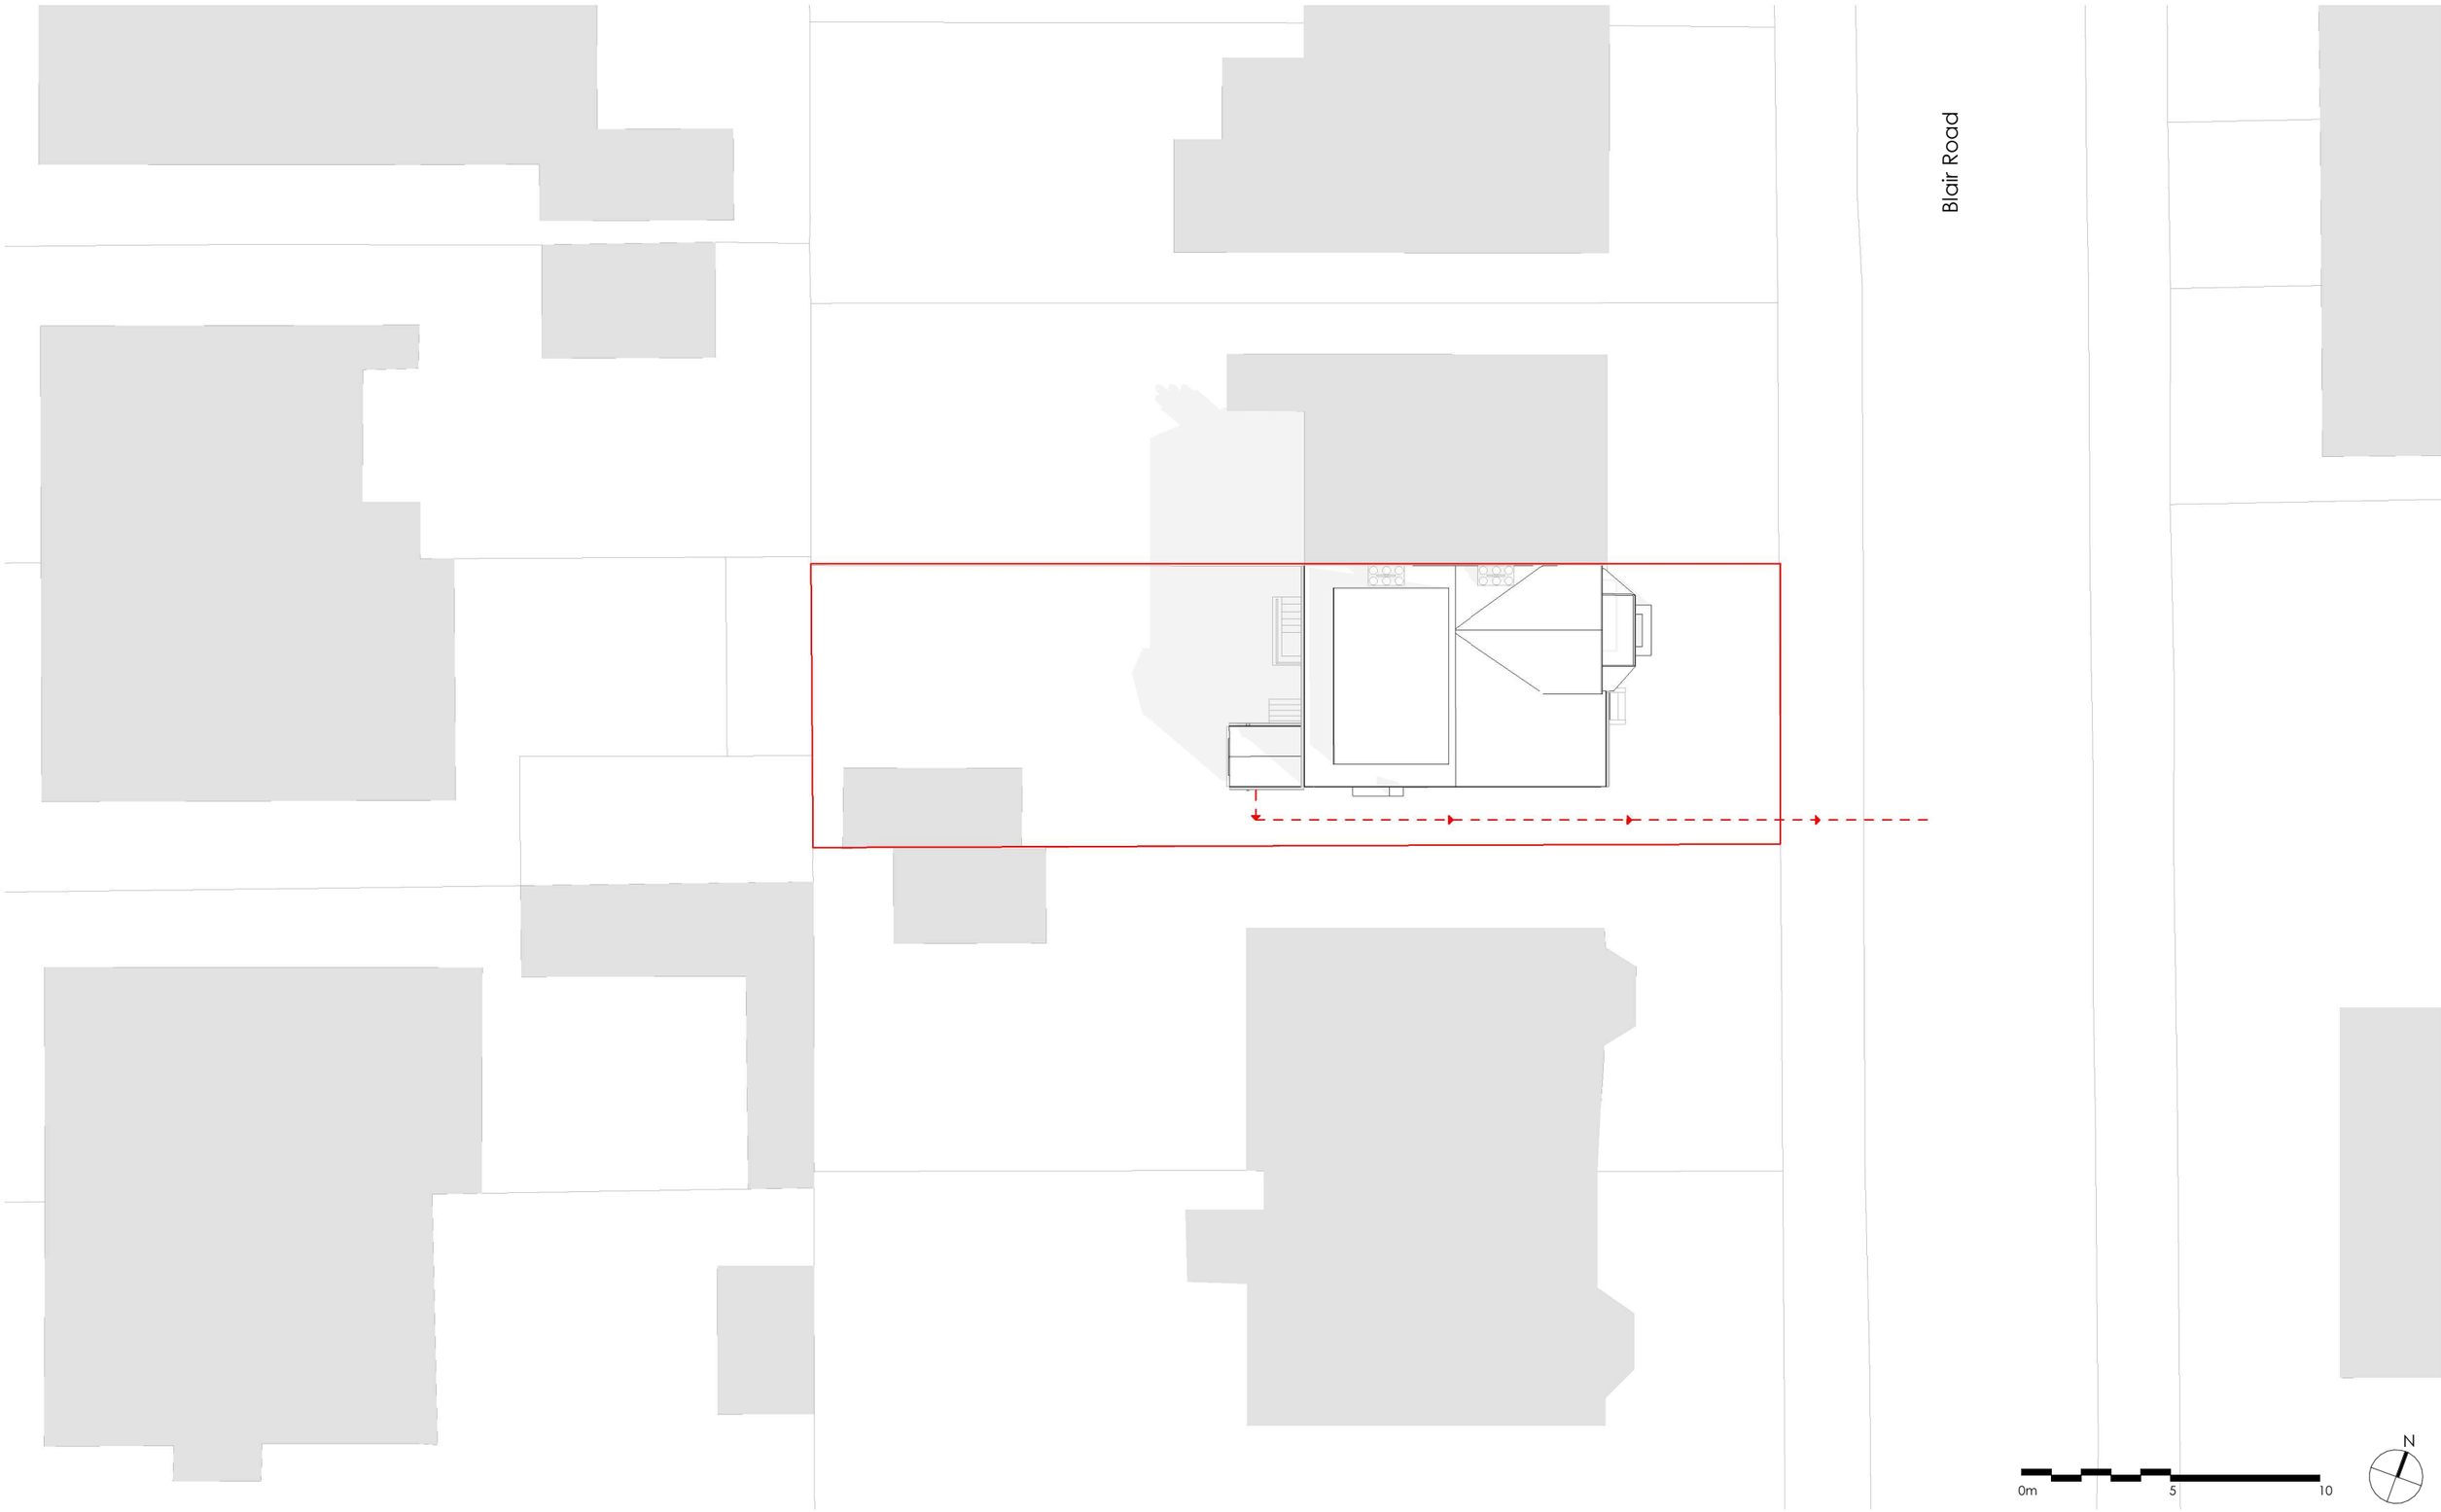


DO NOT SCALE FROM THIS DRAWING.
All drawings and visuals are provided for illustrative purposes only and are indicative proposals subject to detailed design and structural coordination. AA advises all measurements to be checked on site.

Specific details and materials/colours are subject to further design development.

COPYRIGHT: Artform Architects.

Rev	Description	Date	By

SCALE	STATUS	DATE
1 : 200 @A3	PLANNING	20/07/2026
DWG No	DRAWN	REV
BLR/PR/112	EH	

WEB: www.artformarchitects.com | **EMAIL:** info@artformarchitects.com

Studio Nine | 9 Stevenson Square, Manchester | **TEL** 0161 6600377

20 BLAIR ROAD

Existing drainage plan

artform