


© COPYRIGHT AND ALL INTELLECTUAL RIGHTS REMAIN THE PROPERTY OF CREATE ARCHITECTURE LTD
ALL DIMENSIONS ARE TO BE CHECKED ON SITE PRIOR TO CONSTRUCTION
AND ALL DISCREPANCIES TO BE REPORTED TO info@createarchitecture.co.uk

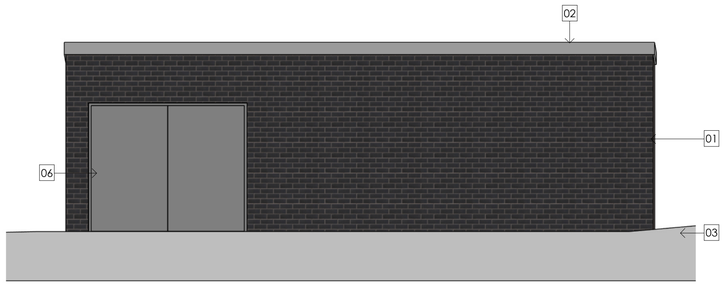


1 | *Substation - Planning North West Elevation DC01*
1 : 50

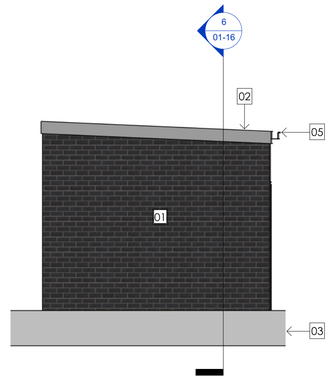


2 | *Substation - Planning South West Elevation DC01*
1 : 50

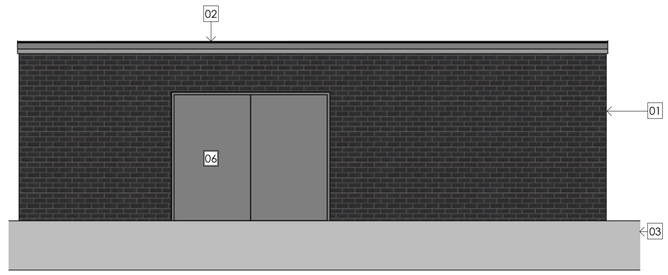


3 | *Substation - Planning South East Elevation DC01*
1 : 50

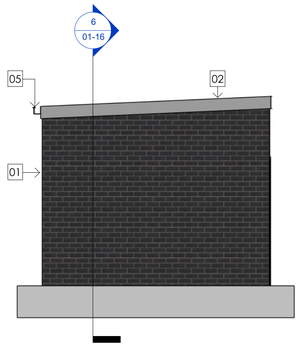

4 | *Substation - Planning North East Elevation DC01*
1 : 50

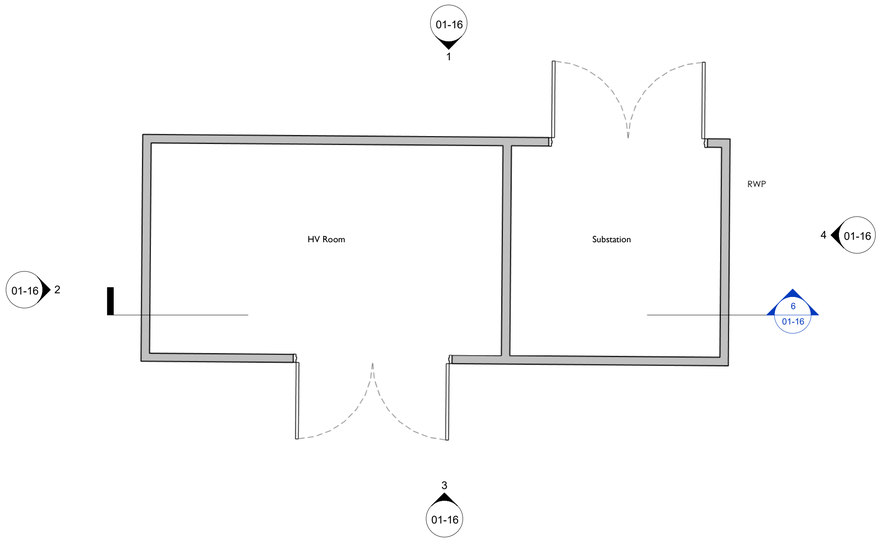


5 | *Substation Planning Plan DC01*
1 : 50

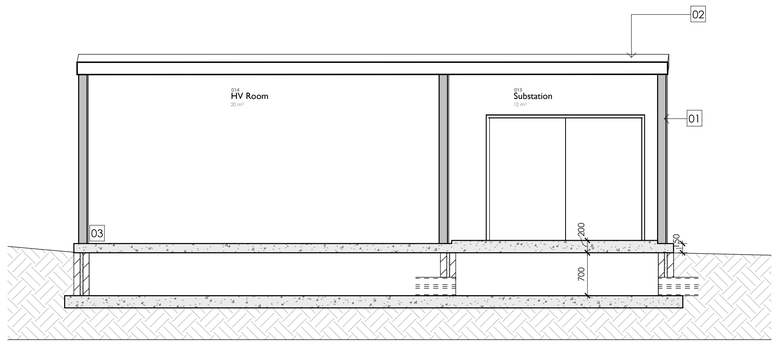

6 | *Substation Planning Section DC01*
1 : 50

Location Key:

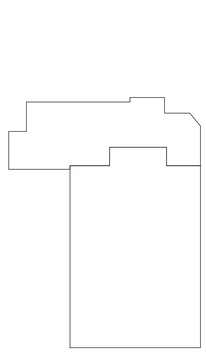

KEY - MATERIALS

01	LPCB 1175 SR3 rated simulated black brick GRP enclosure
02	LPCB 1175 SR3 rated explosion relief GRP roof
03	Concrete slab
04	Black uPVC rainwater downpipe
05	Black uPVC gutter
06	Steel double doorsets to LPS 1175 SR2 rated (Jet Black - RAL 9005)

CONFIDENTIAL

PLANNING

Revision:	Description:	Drawn:	Chk.:	Date:
P01	Planning Issue	SLH	CK	27.03.26

Project:	Originator:	Volume:	Levels:	Type:	Role	Number:	Revision:
LD01BS	CAL	ST1	00	DR	A	01-16	P01

Project: Latos Manchester East
Bower Street
Manchester

CAL Project No: 25.015

DC01

Client: LATOS Ltd

Drawing: **Typical Substation**

Scale: 1 : 50 | Print Size: A1 | Drawn By: SLH | Chckd By: CK

1:50 0 1m 2 3 4 5m

Map House,
3 George Stephenson Court,
Preston Farm,
Stockton on Tees,
TS18 3TG

t : 01642 062521
e : info@createarchitecture.co.uk

Architectural Consultants | Land & Property Consultants |

a Private Limited Company - reg. no. 08859320

RIAT affiliate group body corporate