

© COPYRIGHT AND ALL INTELLECTUAL RIGHTS REMAIN THE PROPERTY OF CREATE ARCHITECTURE LTD
ALL DIMENSIONS ARE TO BE CHECKED ON SITE PRIOR TO CONSTRUCTION
AND ALL DISCREPANCIES TO BE REPORTED TO info@createarchitecture.co.uk

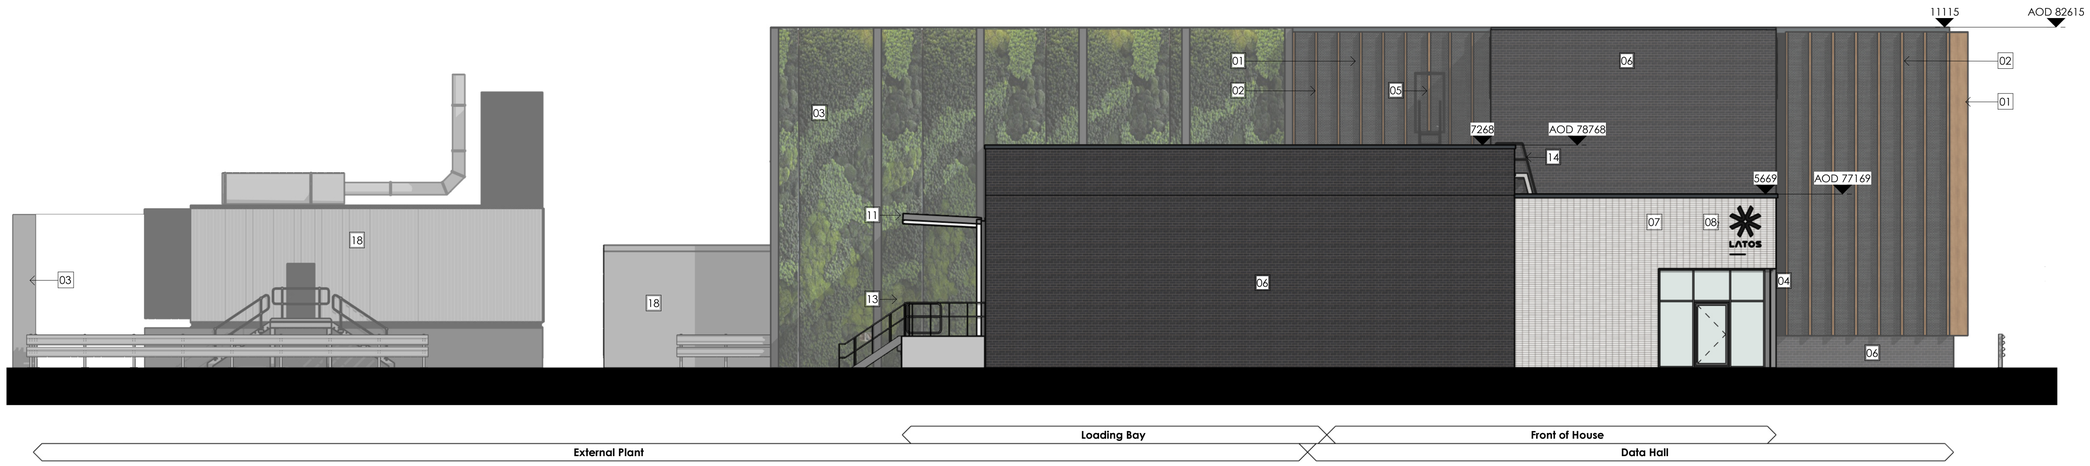


1 *Proposed Planning North East Elevation DC02*
1 : 100

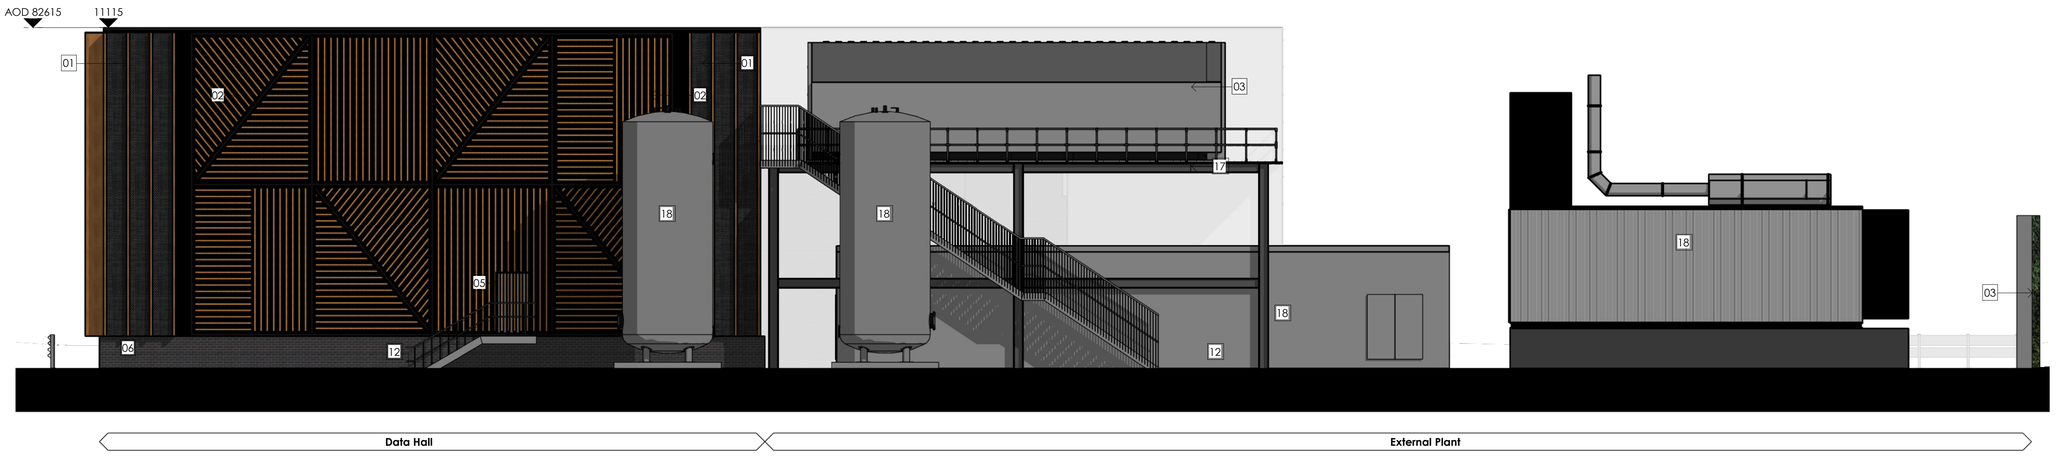

2 *Proposed Planning South West Elevation DC02*
1 : 100

Elevation Key:

North East Elevation

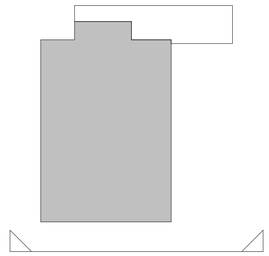

South West Elevation

Material key:

01 Cladding Backing Panel System - Colour: Black
02 Feature Cladding System - Colour: Timber Effect
03 Feature Living Wall System - Local Species
04 Curtain Wall System - Colour: Black PPC Aluminium
05 External Door System - Colour: Black
06 Brick Wall System Type A - Colour: Black Brick
07 Brick Wall System Type B - Colour: White Glazed Brick
08 External Signage - Colour: Black / White PPC Aluminium
09 Architectural Fins - Colour: Black PPC Aluminium
10 External Loading Bay Door - Colour: Black
11 Overhead Canopy System - Colour: Black
12 Fire Escape Stair
13 Loading Bay Stair
14 Roof Access Stair
15 Dock Leveller
16 Wall Mounted Louvres
17 Gantry for Mechanical Equipment
18 Mechanical + Electrical Equipment

CONFIDENTIAL

PLANNING

Revision:	Description:	Drawn:	Chk:	Date:
P01	Planning Issue	SLH	CK	27.03.26

Project:	Originator:	Volume:	Levels:	Type:	Role	Number:	Revision:
LD01BS	CAL	B2	ZZ	D	A	01-24	P01

Project: Latos Manchester East
Bower Street
Manchester
CAL Project No: 25.015
DC02

Client: LATOS Ltd

Drawing: **Proposed DC02 North East and South West Elevations**

Scale: 1 : 100 | Print Size: A1 | Drawn By: DC | Chckd By: SLH

Map House,
3 George Stephenson Court,
Preston Farm,
Stockton on Tees,
TS18 3TG

t : 01642 062521
e : info@createarchitecture.co.uk

Architectural Consultants | Land & Property Consultants |

a Private Limited Company - reg. no. 08859320

CIAT affiliate group body corporate

1:100 0 1m 2 3 4 5 6 7 8 9 10m