
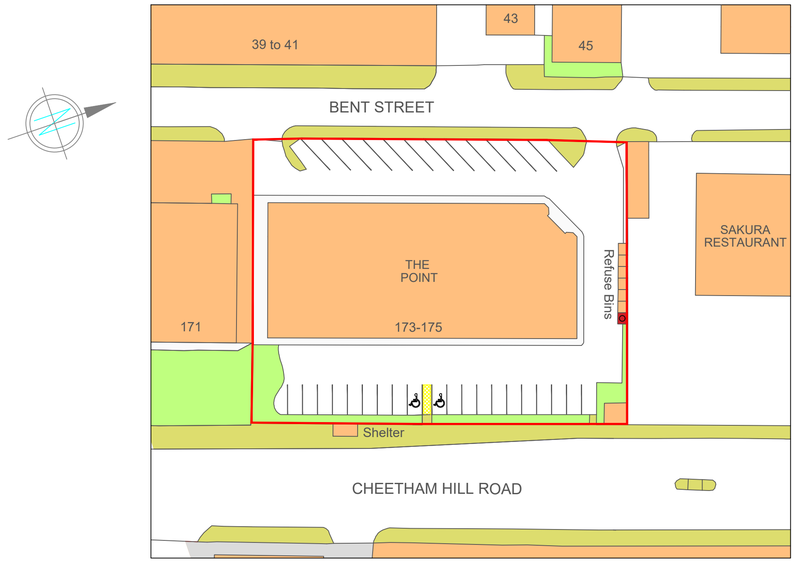


Site Plan (Scale 1:500)

Scale 0 5 10 15 20 25m
Bar
Scale for 1:500 on a A1 drawing sheet

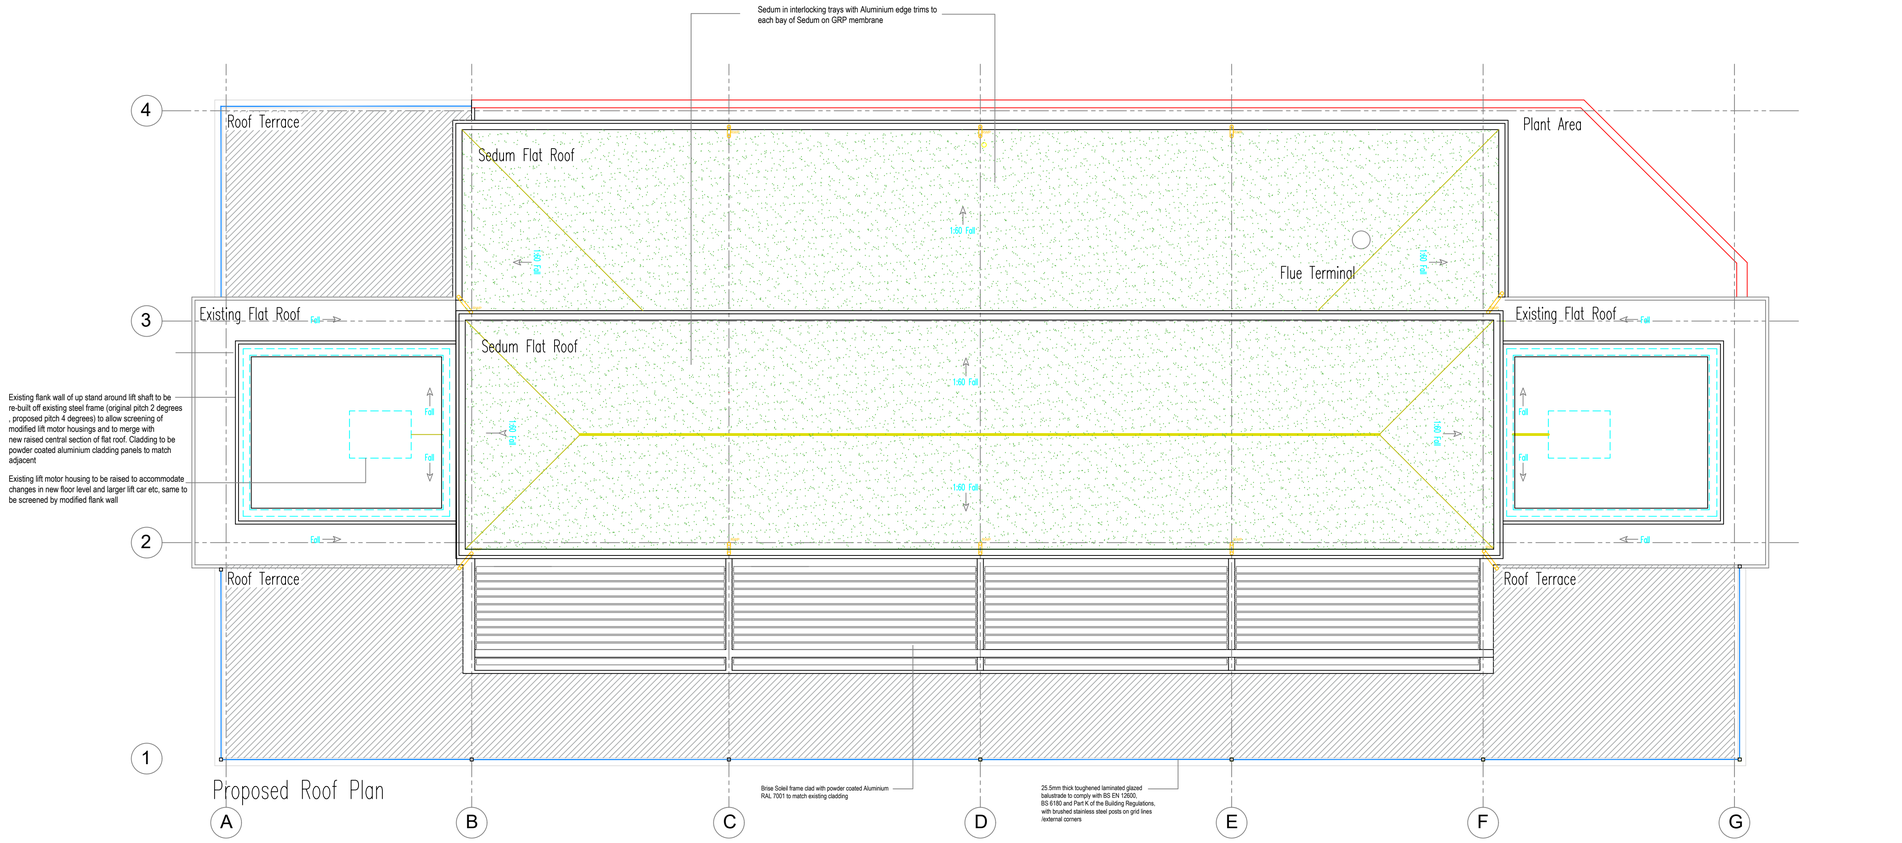

Proposed Roof Plan

Scale 0 1 2 3 4 5m
Bar
Scale for 1:100 on a A1 drawing sheet

Rev.	Mod. Notes	Date	By
D	Raised flat roof between GLs 2&3	Jun 26	DAP

Client
Sky 175 Ltd

Location
The Point
173-175 Cheetham Hill Rd M8 8LG

Job Title
Proposed roof top restaurant and bar

Drawing Title
Proposed Flat Roof and Site Plan

Scale	Sheet
1:100, 1:10	A1
Date: Apr 26	Drawn by: DAP

Dwg. No.	Rev.
18-24/17	D