

Increase window height by lowering cill height to match adjacent windows

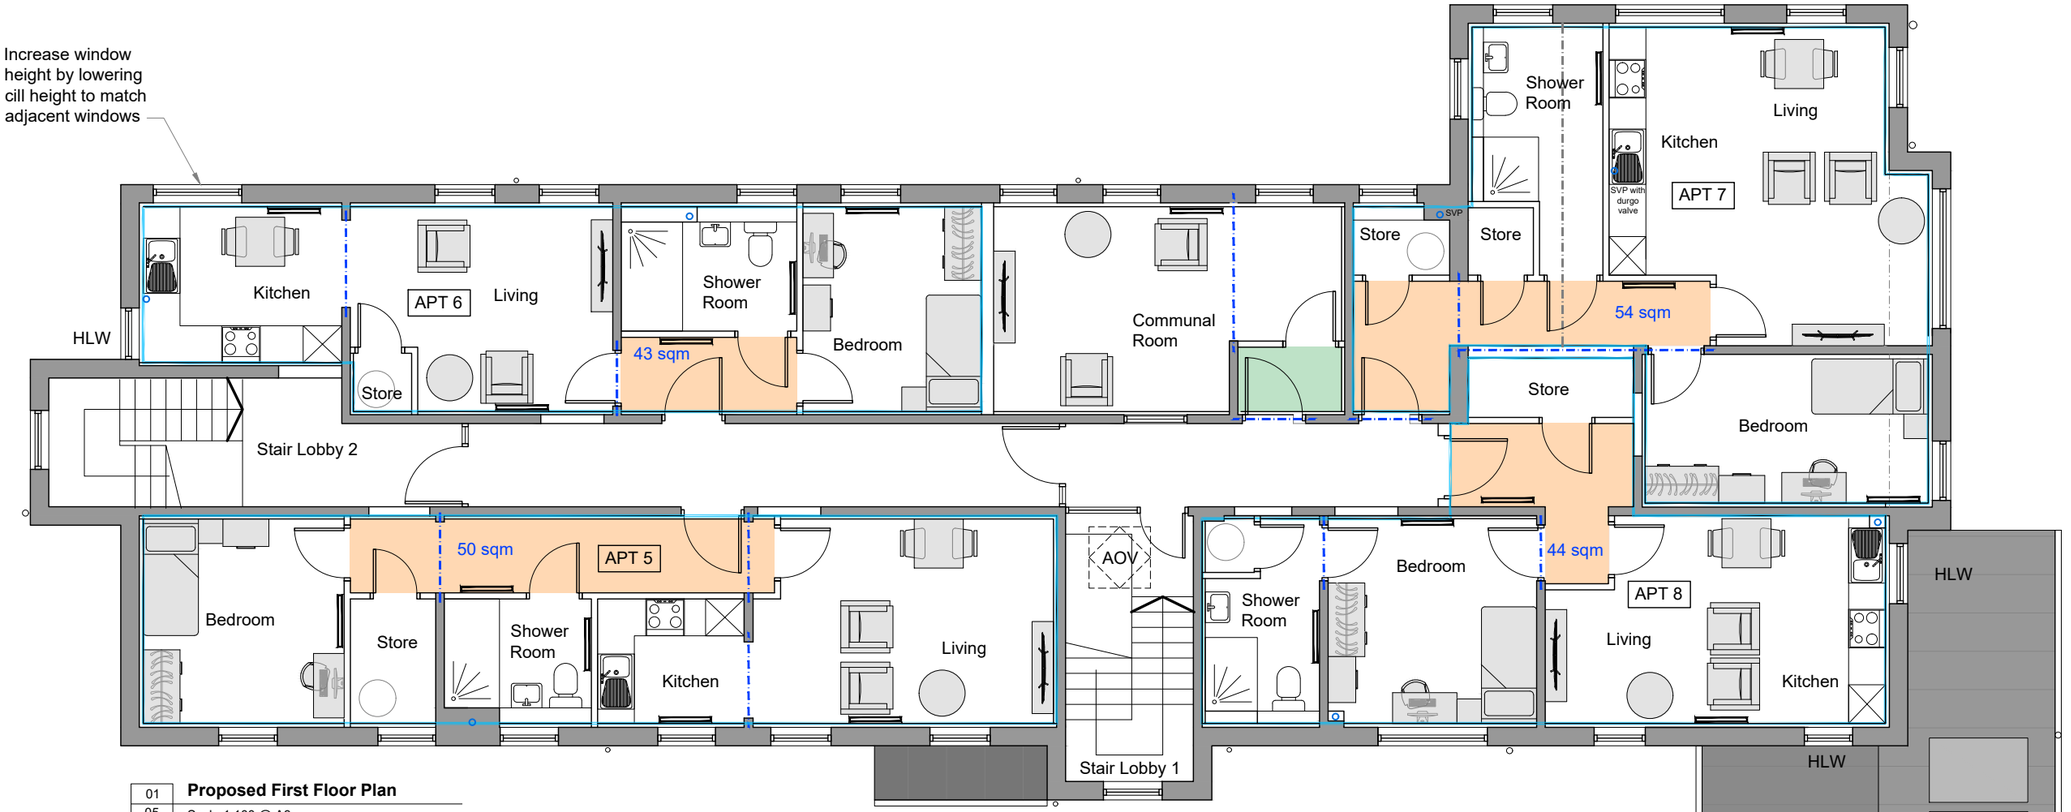

01 05 **Proposed First Floor Plan**
Scale 1:100 @ A3

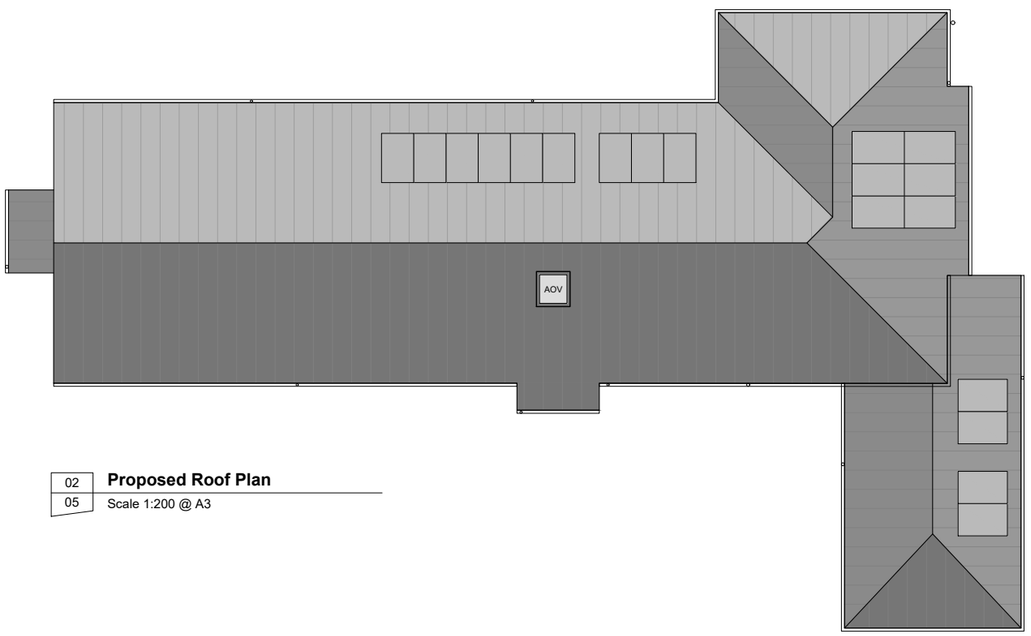

02 05 **Proposed Roof Plan**
Scale 1:200 @ A3

General Notes
01: Dimensions must not be scaled from this drawing. If in doubt, please ask.
02: All dimensions are in millimetres unless noted otherwise.
03: All dimensions should be verified on site before proceeding with the work.
04: TADW Architects shall be notified in writing of any discrepancies.
05: © TADW Limited (UK) 2015

P9	NMA application submission. Solar PV panel arrangement updated	13.08.26	KM	MH
P8	Proposed roof plan added. Solar PV panels added	10.07.25	KM	MH
P7	Submitted to planning for pre-app	13.06.25	KM	MH
P6	Apts 8 layout amended	09.06.25	KM	MH
P5	Apts 7 & 8 reconfigured. Communal room size increased	22.05.25	KM	MH
P4	Window cill to Apt 6 kitchen to be lowered. Layout reconfigured. Notes added.	18.04.25	KM	MH
P3	Updated following meeting with client	11.03.25	KM	MH
P2	Unit floor areas and GIFAs added	02.10.24	KM	MH
P1	Issued for comments	16.08.24	KM	MH
Issue	Description	Date	Drawn	Checked

Drawing Status
P - Planning | **T** - Tender | **C** - Construction | **R** - As Record

For Comments

tadw architects
Six St. Petersgate Stockport Cheshire SK1 1HD
Ph 0161 477 6158 Fx 0161 480 8342 mail@tadw.co.uk www.tadw.co.uk

Client	Great Places Housing Group
Job	Cornish Close, Wythenshawe
Title	Proposed First Floor Plan and Roof Plan
Scale	1:100 / 1:200 @ A3

Note - Prints from PDF files may not be to scale, check accuracy against scale

1 2 3 5m 1:100

Job Number	Drawing Number	Issue
241350	05	P9