

DESIGN INTENT DRAWING ONLY.
ANY CONSTRUCTION MUST COMPLY WITH ALL APPLICABLE BUILDING REGULATIONS.

ALL DIMENSIONS IN MM.

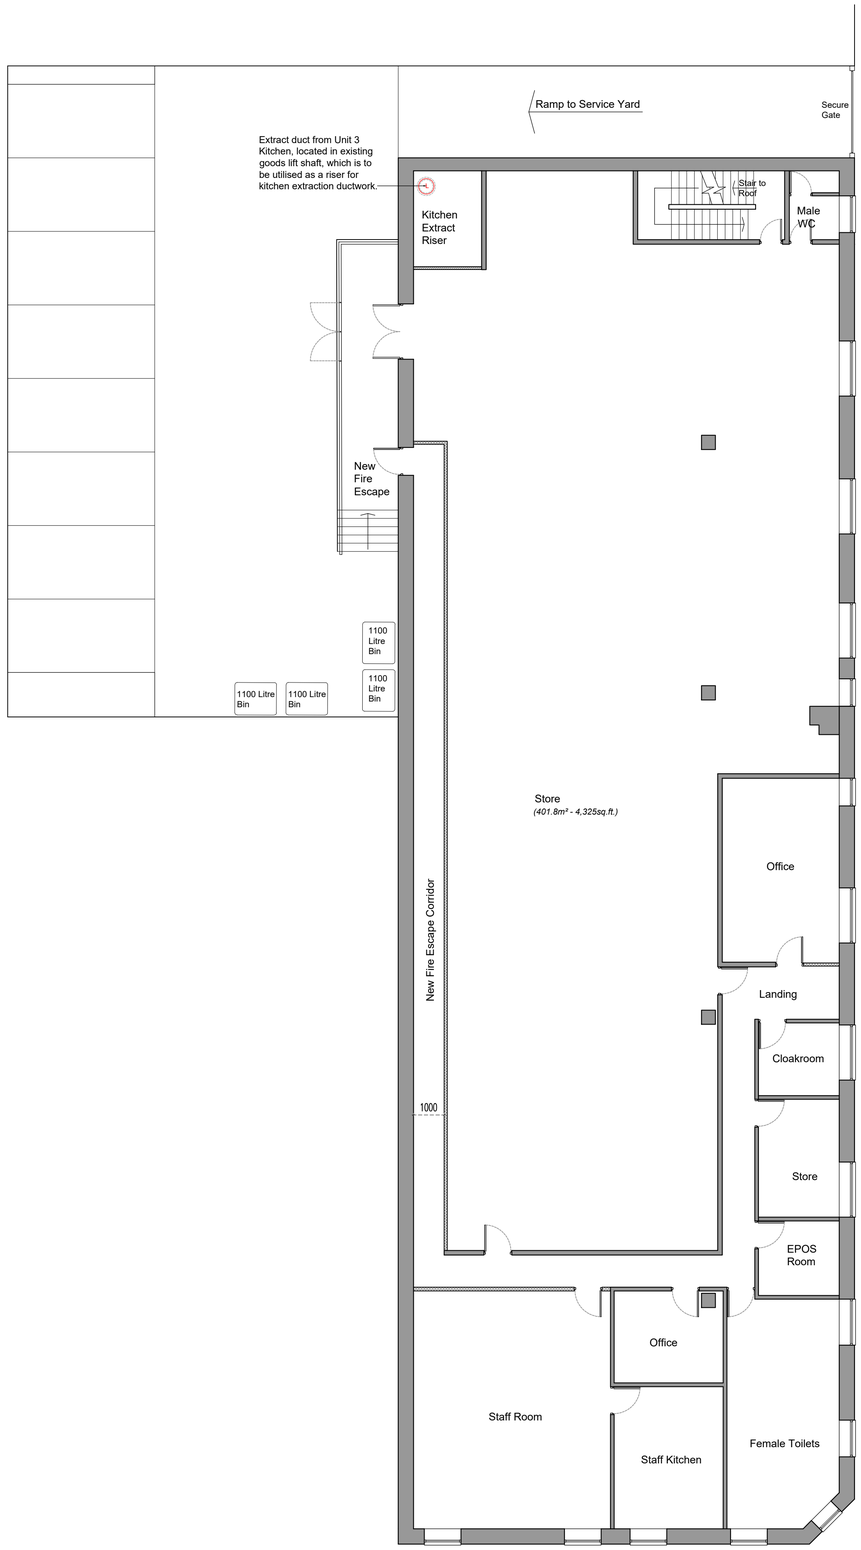

Proposed First Floor Plan - with new Fire Escape Corridor

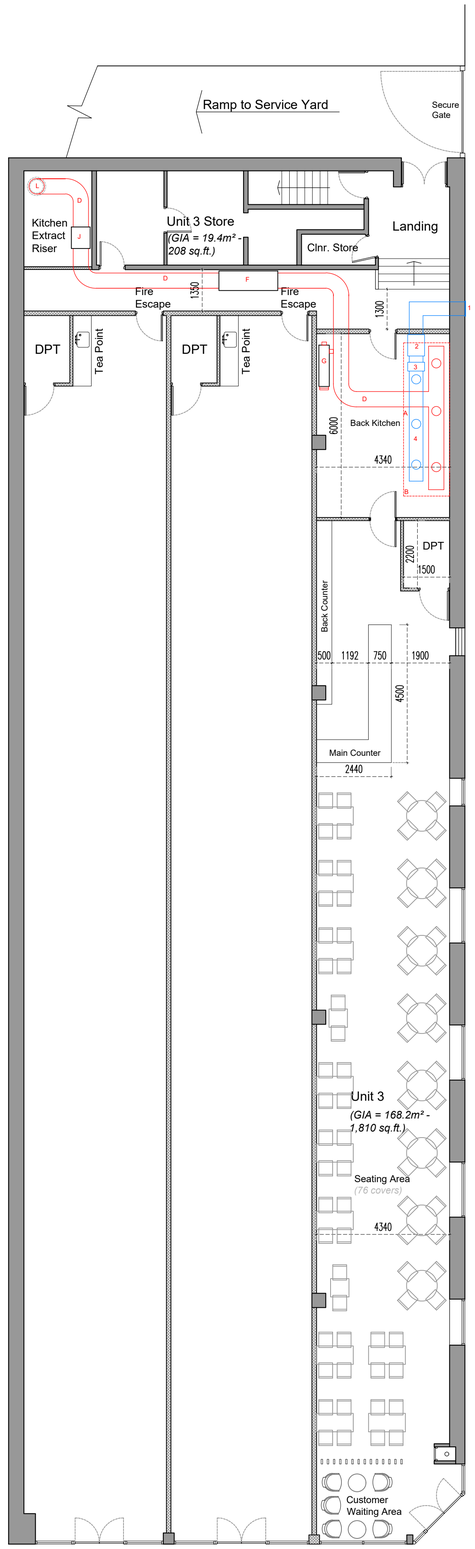

Proposed Ground Floor Plan
3 Unit Option

Extraction

(A) Cooking Area

(B) Extraction Canopies - 5000X1500 in first floor kitchen area.

(D) 500mm Ø duct

(F) ESP 6000

(G) UV-O 1000

(J) 500 Max Fan 2/16/4/5

(L) Vertical Extract Duct, terminates 1 metre above roof level with high velocity jet cowl.

Incoming Air

(1) Wall grille

(2) 450 1D Pod Silencer each side of fan

(3) AR 450 DV short case axial fan.

(4) 450mm Ø duct

Rev	Ammendment	Date
B	Windows to Thomas Street amended.	12.08.26
A	Extraction System Amended	01.07.26

NK ARCHITECTS

t 0161 8501045
m 07814 024033
e nadir@nk-architects.com
w www.nk-architects.com

PROJECT:
NEW EXTRACTION SYSTEM INTO CLASS 'E' RESTAURANT AND NEW WINDOW OPENINGS TO SIDE ELEVATION.

ADDRESS:
UNIT 3 - 56 BURY OLD ROAD, CHEETHAM HILL, MANCHESTER

DRG:
PROPOSED PLANS

DRG STATUS:
PLANNING SUBMISSION

DATE: June 2026
SCALE: 1:100
SIZE: A1
DRAWN: ANK
CHECKED: ANK
DRG NO: 667.03B

COPYRIGHT © 2007 NK ARCHITECTS (MCR) LIMITED. ALL RIGHTS RESERVED.