
DESIGN INTENT DRAWING ONLY.
ANY CONSTRUCTION MUST COMPLY WITH ALL APPLICABLE BUILDING REGULATIONS.


ALL DIMENSIONS IN MM.

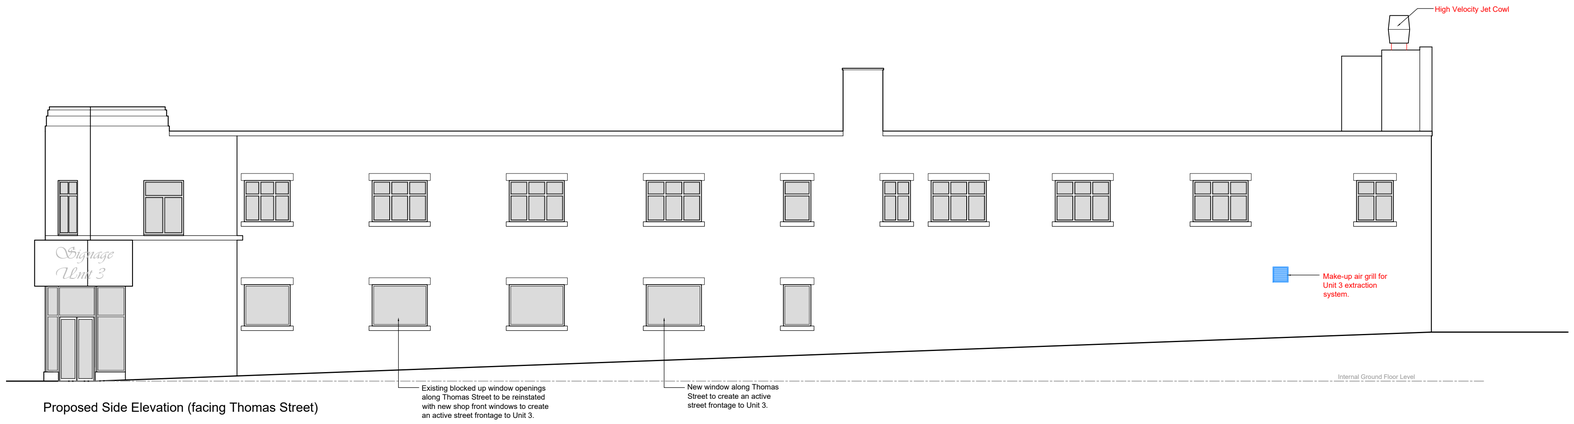


Proposed Side Elevation (facing Thomas Street)



Proposed Front Elevation

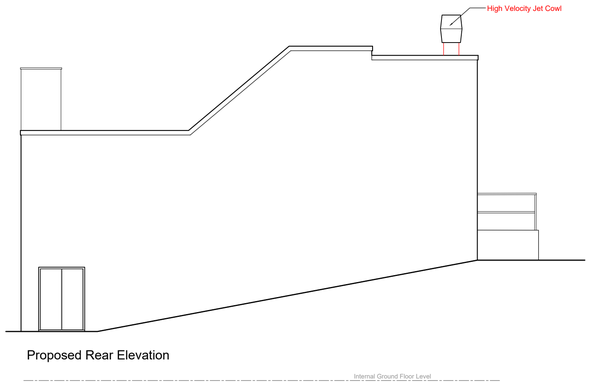

Proposed Rear Elevation

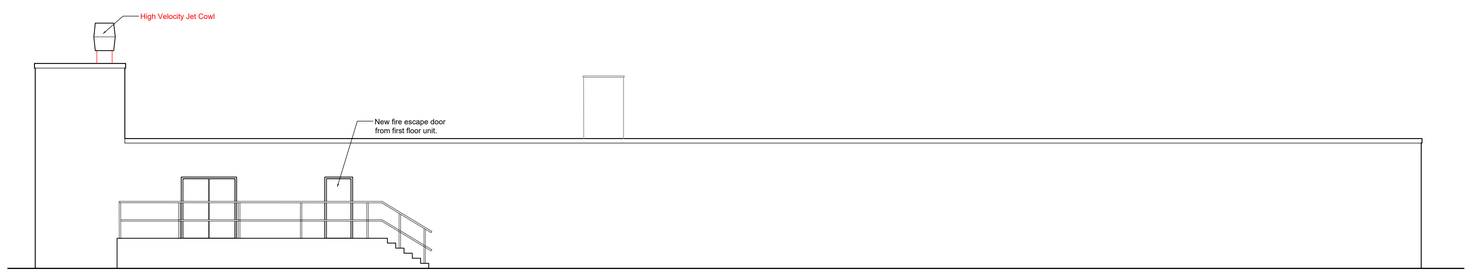

Proposed Car Park Elevation

Rev	Ammendment	Date
B	Windows to Thomas Street amended.	12.08.26
A	Jet cowl added to extract duct.	01.07.26

NK ARCHITECTS

t 0161 8501045
m 07814 024033
e nadir@nk-architects.com
w www.nk-architects.com

PROJECT:
NEW EXTRACTION SYSTEM INTO CLASS 'E' RESTAURANT AND NEW WINDOW OPENINGS TO SIDE ELEVATION.

ADDRESS:
UNIT 3 - 56 BURY OLD ROAD, CHEETHAM HILL, MANCHESTER

DRG:
PROPOSED ELEVATIONS

DRG STATUS:
PLANNING SUBMISSION

DATE: June 2026
SCALE: 1:100
SIZE: A1

DRAWN: ANK
CHECKED: ANK
DRG NO: 667.04B

COPYRIGHT © 2007 NK ARCHITECTS (MCR) LIMITED. ALL RIGHTS RESERVED.