

KEY PLAN

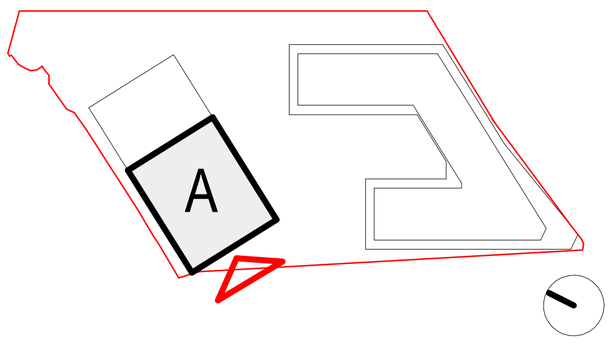

FACADE MATERIALS

1 INSULATED BACK PAINTED GLASS SPANDREL PANEL - COLOUR: BLUE / GREY
2 INSULATED ANODISED ALUMINIUM PEFORATED PANEL- COLOUR: PALE UMBER FINISH
3 FULL HEIGHT GLAZED VISION PANEL
4 INSULATED ANODISED ALUMINIUM DECORATIVE PERFORATED PANEL - COLOUR: DARK GREY
5 ANODISED ALUMINIUM PERFORATED PANEL - COLOUR: SILVER GREY
6 ENTRANCE CANOPY
7 METAL ROLLER SHUTTER DOOR - COLOUR: SILVER GREY
8 INSULATED DECORATIVE PERFORATED METAL PERSONNEL DOOR
9 FULL HEIGHT GLAZED PERSONNEL DOOR
10 CLEAR GLAZED BALUSTRADE
11 LANDSCAPED ARCHITECTURAL METAL SCREENING - COLOUR: SILVER GREY
12 INSULATED ANODISED ALUMINIUM LOUVRE PANELS - COLOUR: DARK GREY
13 INSULATED ANODISED ALUMINIUM LOUVRE PERSONNEL DOOR

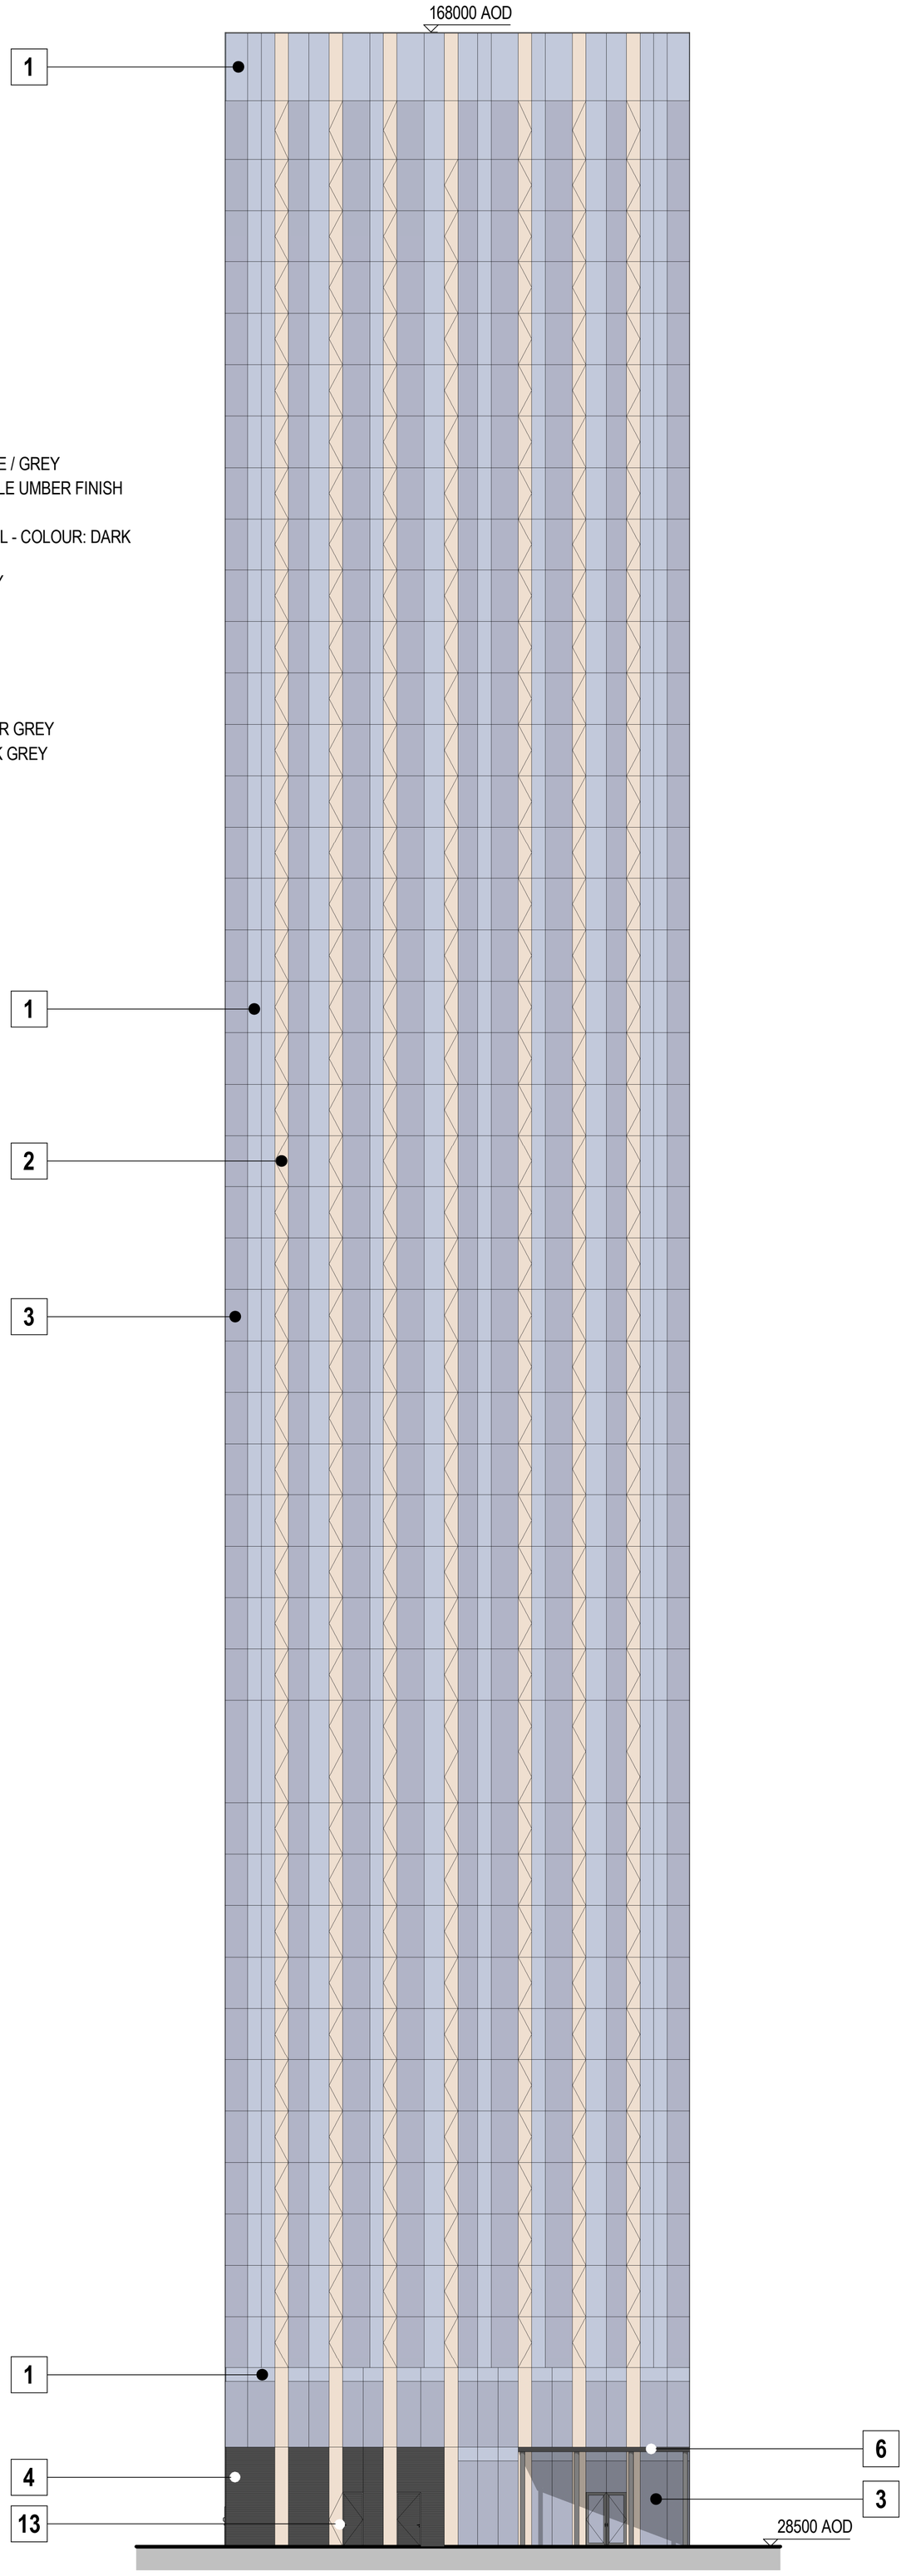

1 **BLOCK A - WEST ELEVATION**
ELEVATION 1 : 200

No.	Date	Dwn	Chk	App	Revision or reason for issue
P01.01	30.10.25	MM	GS	GS	First Issue
P01.02	06.02.26	MM	GS	GS	Draft Issue for Coordination
P01.03	20.02.26	MM	GS	GS	REISSUED FOR PLANNING DRAFT
P01.04	26.02.26	MM	GS	GS	REISSUED FOR PLANNING
P01.05	06.03.26	MM	GS	GS	REISSUED FOR REVIEW
P01.06	19.06.26	NM	GS	GS	PLANNING ISSUE
P01.07	21.07.26	GS	GS	GS	REISSUED FOR PLANNING

General Notes
Do not scale from drawing. Use marked dimensions.
To be read in conjunction with all other Consultant's drawings.
The Architect to be immediately notified of any discrepancies.
Copyright on this drawing retained by the Architect.

Client
KIRINDOLAM 8 LIMITED

DENTON CORKER MARSHALL
Architect
Denton Corker Marshall LLP
Marriner House, 32-34 Greville Street, London, EC1N 8TB
Old Exchange, 6 St. Ann's Passage, Manchester, M2 6BE
Telephone +44 (0)20 7833 2020 / +44 (0)161 834 3511
Email mail@dentoncorkermarshall.co.uk

Project Title
NO. 1 CASTLEFIELD

Scale / North Point
1:200 @ A1 0 2 4 6 10M
1:400 @ A3

Drawing Title
BLOCK A (TOWER) - WEST GENERAL ARRANGEMENT ELEVATION

Drawing Number
N1C-DCM-BA-W-EL-A-50058

Drawing Purpose
PLANNING

CDE Status **S0** Revision **P01.07**