

FACADE MATERIALS

1 RED / ORANGE STOCK BRICKWORK
2 FULL HEIGHT CLEAR VISION GLAZING
3 ANODISED ALUMINIUM PERFORATED PANEL - COLOUR: RED COPPER FINISH
4 ANODISED ALUMINIUM METAL PANEL - COLOUR: RED COPPER FINISH
5 ANODISED ALUMINIUM METAL PANEL - COLOUR: BLACK
6 ANODISED ALUMINIUM LOUVRE - COLOUR BLACK
7 ANODISED ALUMINIUM EXPRESSED FINS - COLOUR: BLACK
8 METAL STANDING SEAM ROOF - COLOUR: BLACK
9 LOUVRED METAL DOOR - COLOUR: BLACK
10 GLAZED METAL DOOR - COLOUR: BLACK
11 METAL RAILING - COLOUR: BLACK PPC FINISH
12 ANODISED ALUMINIUM DECORATIVE PERFORATED METAL PANELLING - COLOUR: BLACK
13 METAL DOOR WITH GLAZED VISION PANEL - COLOUR: RED COPPER FINISH
14 ENTRANCE CANOPY
15 FULL HEIGHT GLAZED CURTAIN WALLING
16 FULL HEIGHT GLAZED REVOLVING DOOR
17 WIND MITIGATION SCREENING
18 INTEGRATED PV PANELS
19 METAL DOOR - COLOUR: RED COPPER FINISH

KEY PLAN

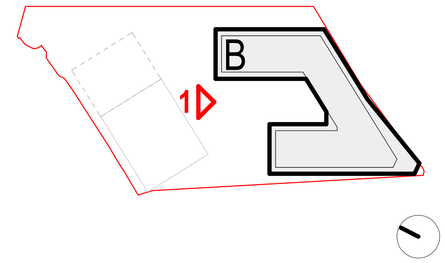

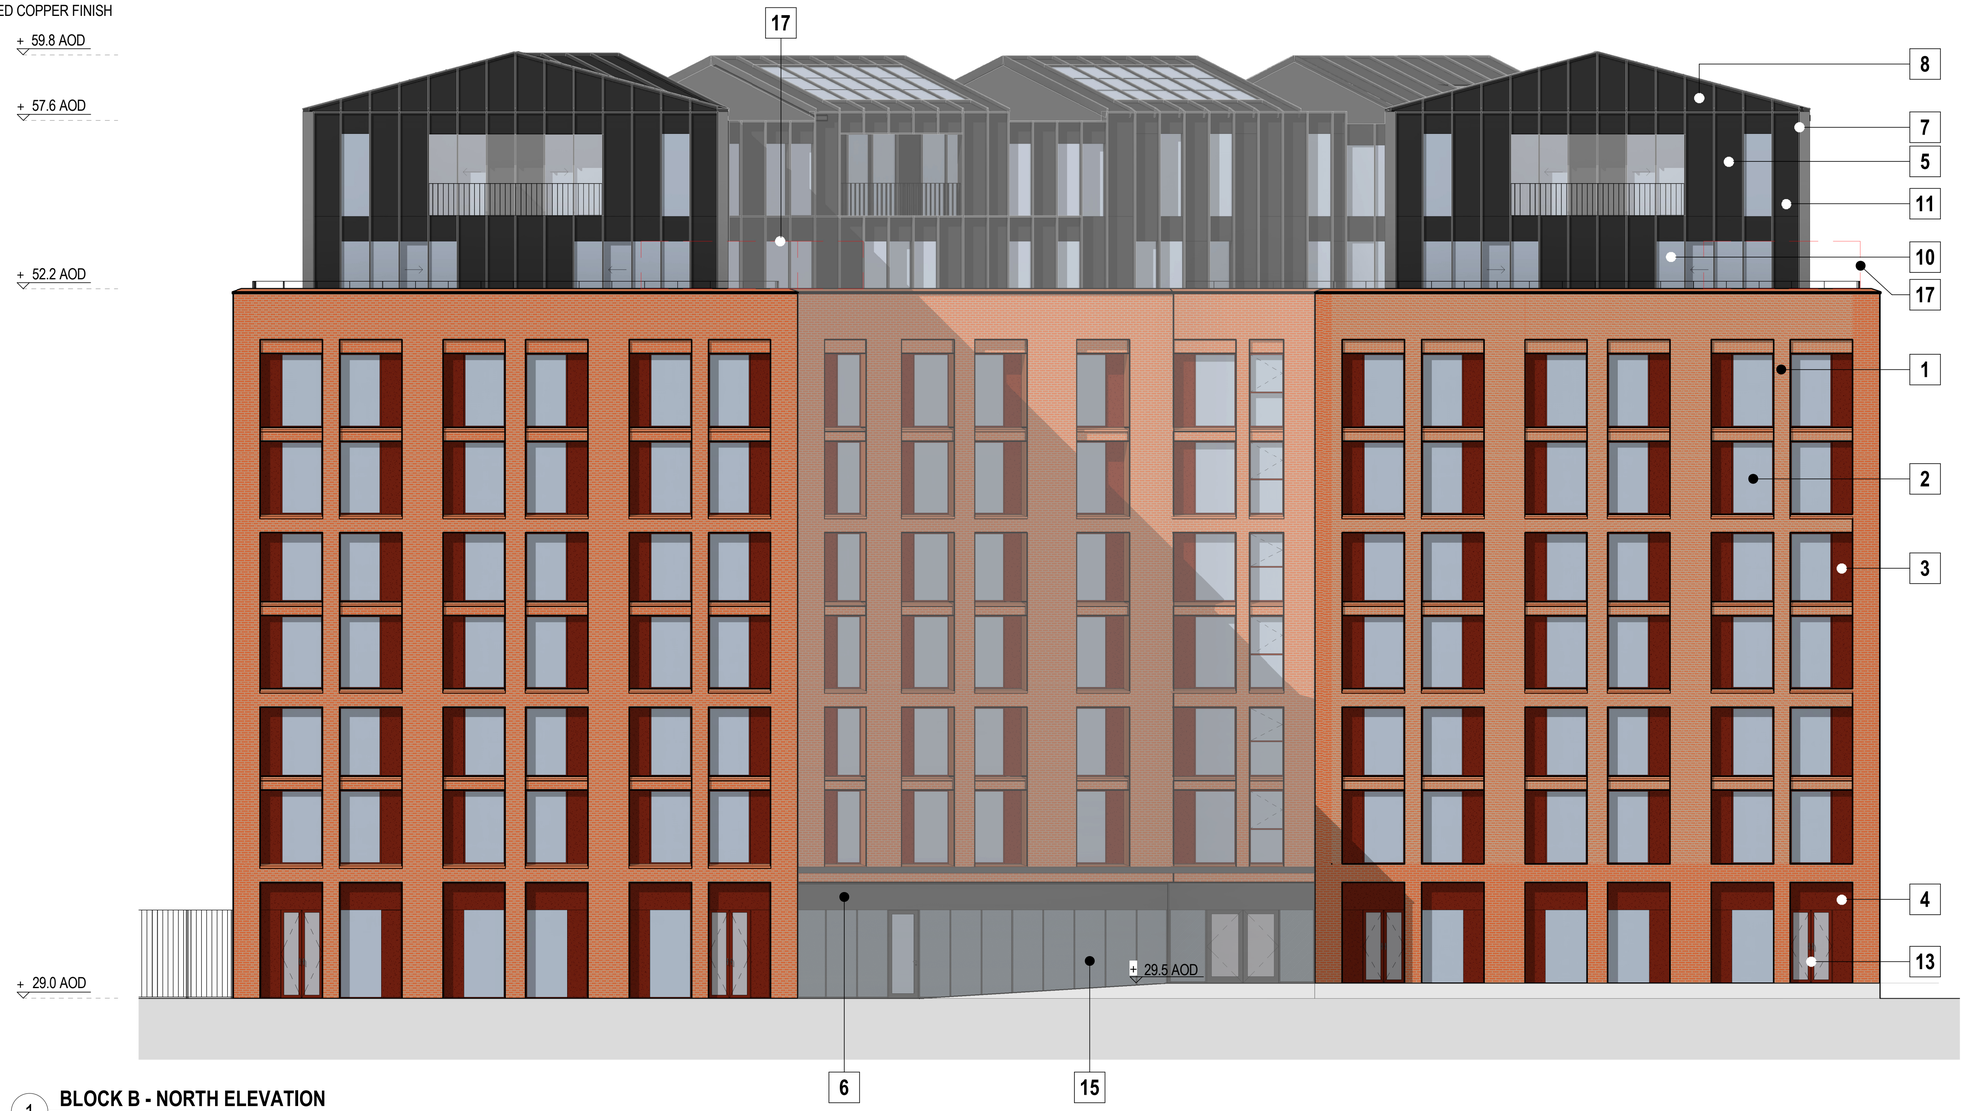

1 **BLOCK B - NORTH ELEVATION**
ELEVATION 1 : 100

No.	Date	Dwn	Chk	App	Revision or reason for issue
P01.01	30.10.25	MM	GS	GS	First Issue
P01.02	12.02.26	JJ	GS	GS	Draft Issue for Comment
P01.03	19.06.26	NM	GS	GS	PLANNING ISSUE
P01.04	21.07.26	GS	GS	GS	REISSUED FOR PLANNING

General Notes
Do not scale from drawing. Use marked dimensions.
To be read in conjunction with all other Consultant's drawings.
The Architect to be immediately notified of any discrepancies.
Copyright on this drawing retained by the Architect.

Client
KIRINDOLAM 8 LIMITED

DENTON CORKER MARSHALL
Architect
Denton Corker Marshall LLP
Mariner House, 32-34 Greville Street, London, EC1N 8TB
Old Exchange, 6 St. Ann's Passage, Manchester, M2 6BE
Telephone +44 (0)20 7833 2020 / +44 (0)161 834 3511
Email mail@dentoncorkermarshall.co.uk

Project Title
NO. 1 CASTLEFIELD

Scale / North Point
1:100 @ A1
1:200 @ A3
0 1 2 3 5M

Drawing Title
BLOCK B (STREET BLOCK) NORTH (COURTYARD) GA ELEVATIONS

Drawing Number
N1C-DCM-BBZ-N-EL-A-50052

Drawing Purpose
PLANNING

CDE Status **S0** Revision **P01.04**