

## KEY PLAN

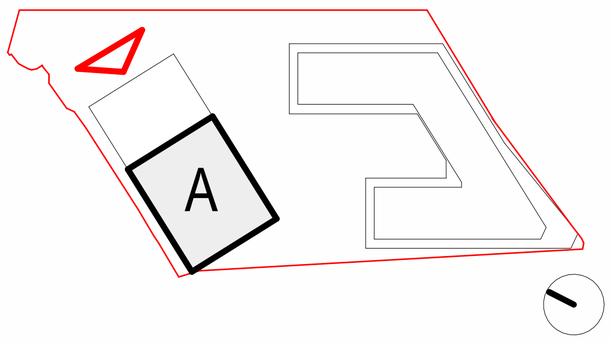


## FACADE MATERIALS

1 INSULATED BACK PAINTED GLASS SPANDREL PANEL - COLOUR: BLUE / GREY
2 INSULATED ANODISED ALUMINIUM PEFORATED PANEL- COLOUR: PALE UMBER FINISH
3 FULL HEIGHT GLAZED VISION PANEL
4 INSULATED ANODISED ALUMINIUM DECORATIVE PERFORATED PANEL - COLOUR: DARK GREY
5 ANODISED ALUMINIUM PERFORATED PANEL - COLOUR: SILVER GREY
6 ENTRANCE CANOPY
7 METAL ROLLER SHUTTER DOOR - COLOUR: SILVER GREY
8 INSULATED DECORATIVE PERFORATED METAL PERSONNEL DOOR
9 FULL HEIGHT GLAZED PERSONNEL DOOR
10 CLEAR GLAZED BALUSTRADE
11 LANDSCAPED ARCHITECTURAL METAL SCREENING - COLOUR: SILVER GREY
12 INSULATED ANODISED ALUMINIUM LOUVRE PANELS - COLOUR: DARK GREY
13 INSULATED ANODISED ALUMINIUM LOUVRE PERSONNEL DOOR

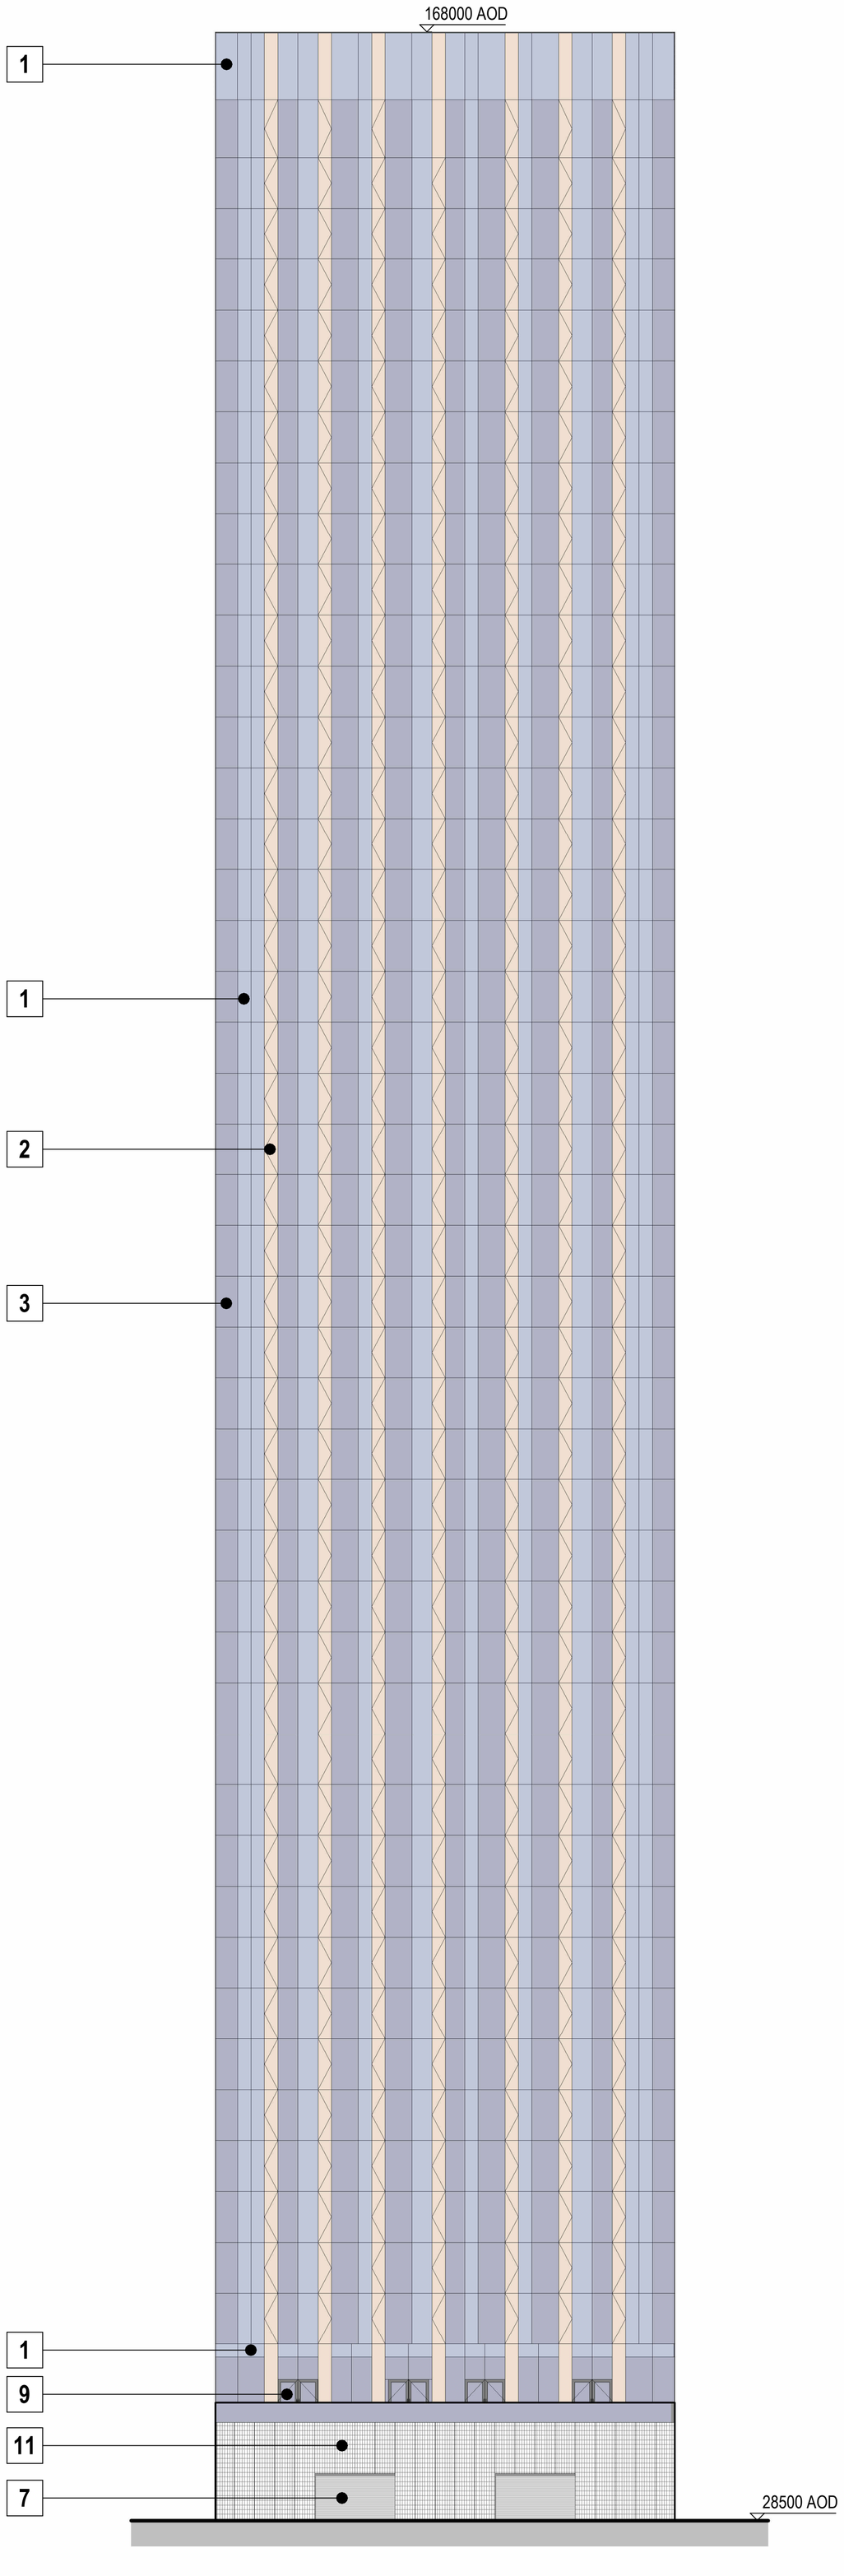


1 **BLOCK A - EAST ELEVATION**
ELEVATION 1 : 200

| No. | Date | Dwn | Chk | App | Revision or reason for issue |
|---|---|---|---|---|---|
| P01.01 | 30.10.25 | MM | GS | GS | First Issue |
| P01.02 | 20.02.26 | MM | GS | GS | REISSUED FOR PLANNING DRAFT |
| P01.03 | 26.02.26 | MM | GS | GS | REISSUED FOR PLANNING |
| P01.04 | 06.03.26 | MM | GS | GS | REISSUED FOR REVIEW |
| P01.05 | 19.06.26 | NM | GS | GS | PLANNING ISSUE |

General Notes
Do not scale from drawing. Use marked dimensions.
To be read in conjunction with all other Consultant's drawings.
The Architect to be immediately notified of any discrepancies.
Copyright on this drawing retained by the Architect.

Client
**KIRINDOLAM 8 LIMITED**

DENTON CORKER MARSHALL
Architect
Denton Corker Marshall LLP
Marriner House, 32-34 Greville Street, London, EC1N 8TB
Old Exchange, 6 St. Ann's Passage, Manchester, M2 6BE
Telephone +44 (0)20 7833 2020 / +44 (0)161 834 3511
Email mail@dentoncorkermarshall.co.uk

Project Title
**NO. 1 CASTLEFIELD**

Scale / North Point
1:200 @ A1 0 2 4 6 10M
1:400 @ A3

Drawing Title
**BLOCK A (TOWER) - EAST GENERAL ARRANGEMENT ELEVATION**

Drawing Number
**N1C-DCM-BA-E-EL-A-50056**

Drawing Purpose
**PLANNING**

CDE Status **S0** Revision **P01.05**