


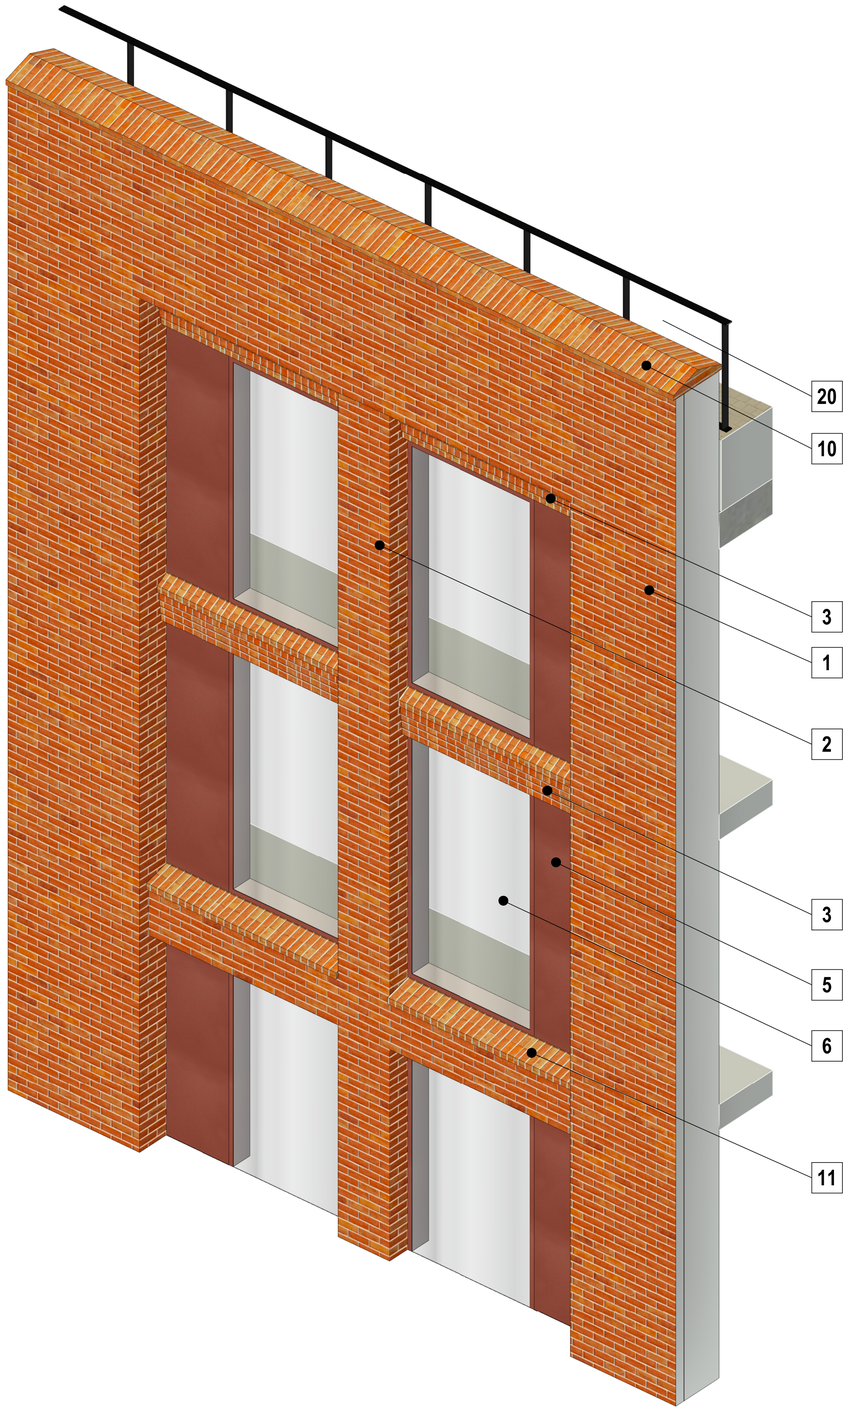


1 **TYPICAL FAÇADE BAY - BLOCK B LEVEL 04-07 (TRENTHAM ST & ELLESMERE ST)**
ELEVATION

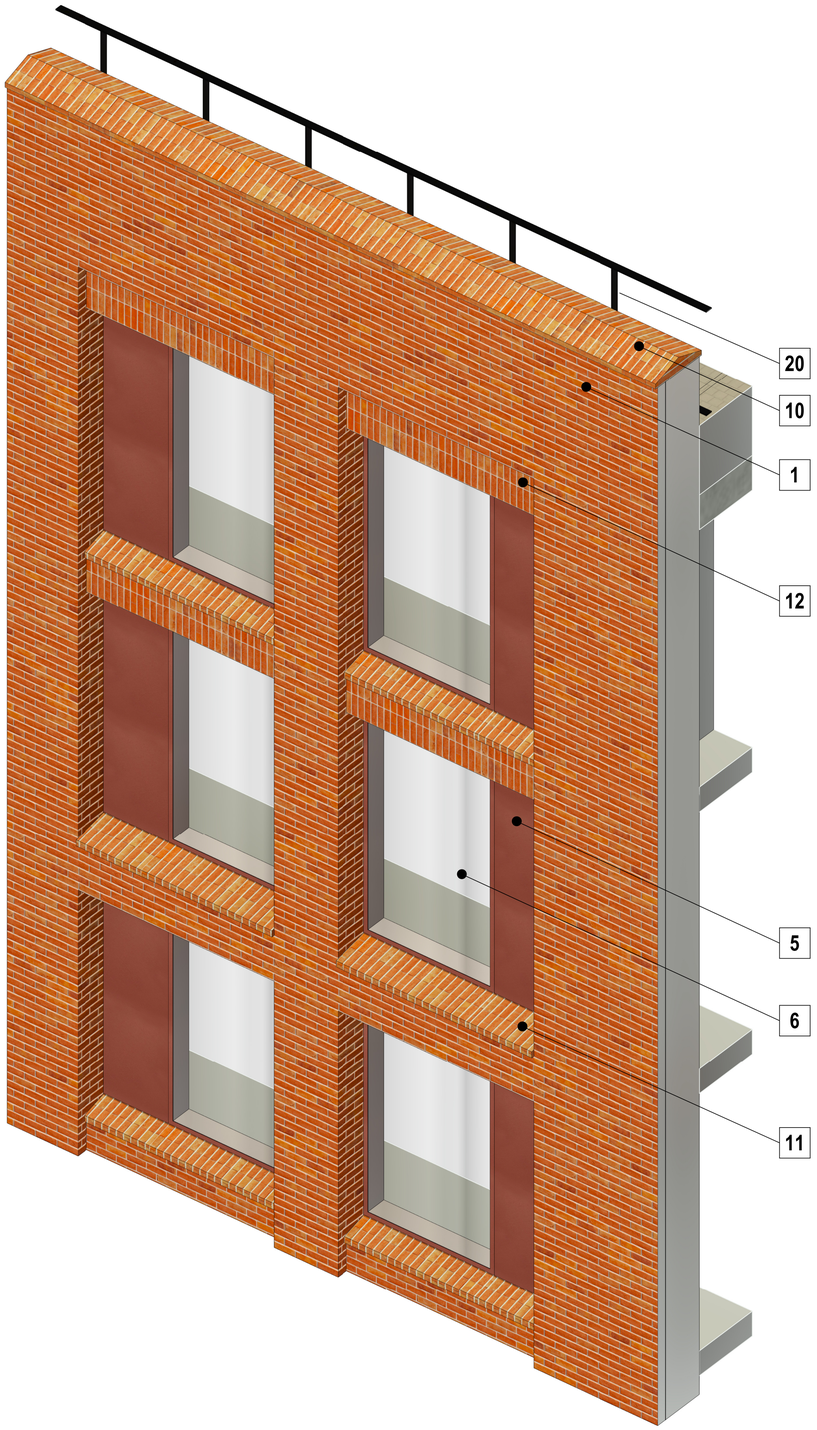

2 **TYPICAL FAÇADE BAY - BLOCK B LEVEL 04-07 (REAR ELEVATIONS)**
ELEVATION

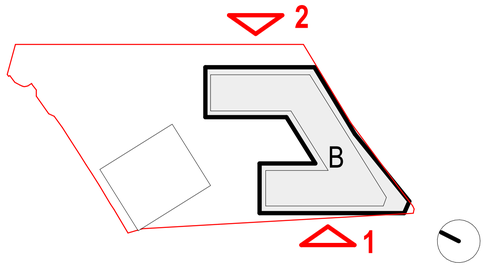

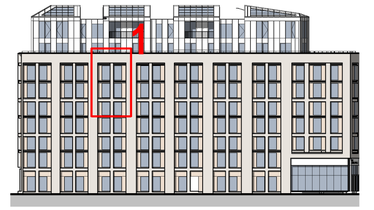

BLOCK B - WEST
FAÇADE BAY ELEVATION KEY



BLOCK B - EAST
FAÇADE BAY ELEVATION KEY

FACADE MATERIALS (3D)

1 PRIMARY BRICK PLANE TO VERTICAL PIER
2 SECONDARY BRICK PLANE, INSET BY HALF A BRICK
3 RAKING CORBEL BRICK DETAIL TO HORIZONTAL SPANDREL
4 METAL DOOR WITH GLAZED VISION PANEL - COLOUR: RED COPPER FINISH
5 ANODISED ALUMINIUM PERFORATED PANEL - COLOUR: RED COPPER FINISH
6 FULL HEIGHT GLAZED VISION PANEL
7 INSULATED ANODISED ALUMINIUM PERFORATED PANEL - COLOUR: BLACK
8 LOUVRED METAL DOOR - COLOUR: BLACK
9 FEATURE RECESSED BRICKWORK - STRETCHER BONDED BRICK PANELS RECESSED BY HALF A BRICK – COLOUR: RED/ORANGE STOCK BRICK
10 BRICK SADDLEBACK COPING
11 BRICK OVERHANGING ANGLED SILL
12 STACK BONDED DOUBLE SOLDIER COURSE, INSET BY HALF A BRICK
13 ANODISED ALUMINIUM LOUVRE - COLOUR BLACK
14 FULL HEIGHT GLAZED CURTAIN WALLING - COLOUR: BLACK
15 GLAZED METAL DOOR - COLOUR: BLACK FINISH
16 ANODISED ALUMINIUM RAINSCREEN PANEL - COLOUR: BLACK
17 EXPRESSED METAL FINS - COLOUR: BLACK
18 FULL HEIGHT GLAZED "SLIMLINE" ANODISED ALUMINIUM WINDOW SYSTEM - COLOUR: BLACK
19 ANODISED ALUMINIUM GLAZED DOORS
20 METAL RAILING - COLOUR BLACK
21 GLAZED METAL CANOPY
22 FULL HEIGHT GLAZED REVOLVING DOOR
23 FULL HEIGHT GLAZED SSG CURTAIN WALLING
24 INTEGRATED PV PANELS
25 TOP HUNG OPENING WINDOW

No.	Date	Dwn	Chk	App	Revision or reason for issue
P01.01	01.11.25	SK	GS	GS	ISSUED FOR PLANNING First Issue
P01.02	19.02.26	JJ	GS	GS	ISSUED FOR REVIEW
P01.03	25.02.26	NM	GS	GS	ISSUED FOR PLANNING
P01.04	19.06.26	NM	GS	GS	PLANNING ISSUE

General Notes
Do not scale from drawing. Use marked dimensions.
To be read in conjunction with all other Consultant's drawings.
The Architect to be immediately notified of any discrepancies.
Copyright on this drawing retained by the Architect.

Client
KIRINDOLAM 8 LIMITED

DENTON CORKER MARSHALL
Architect
Denton Corker Marshall LLP
Mariner House, 32-34 Greville Street, London, EC1N 8TB
Old Exchange, 6 St. Ann's Passage, Manchester, M2 6BE
Telephone +44 (0)20 7833 2020 / +44 (0)161 834 3511
Email mail@dentoncorkermarshall.co.uk

Project Title
NO. 1 CASTLEFIELD

Scale / North Point
1:25 @ A1
1:50 @ A3
0 0.25 0.5 0.75 1 1.25M

Drawing Title
BLOCK B (STREET BLOCK)
TYPICAL FAÇADE BAYS
SHEET 4 OF 4

Drawing Number
N1C-DCM-BB-TYP-DR-A-50073

Drawing Purpose
PLANNING

CDE Status **S0** Revision **P01.04**