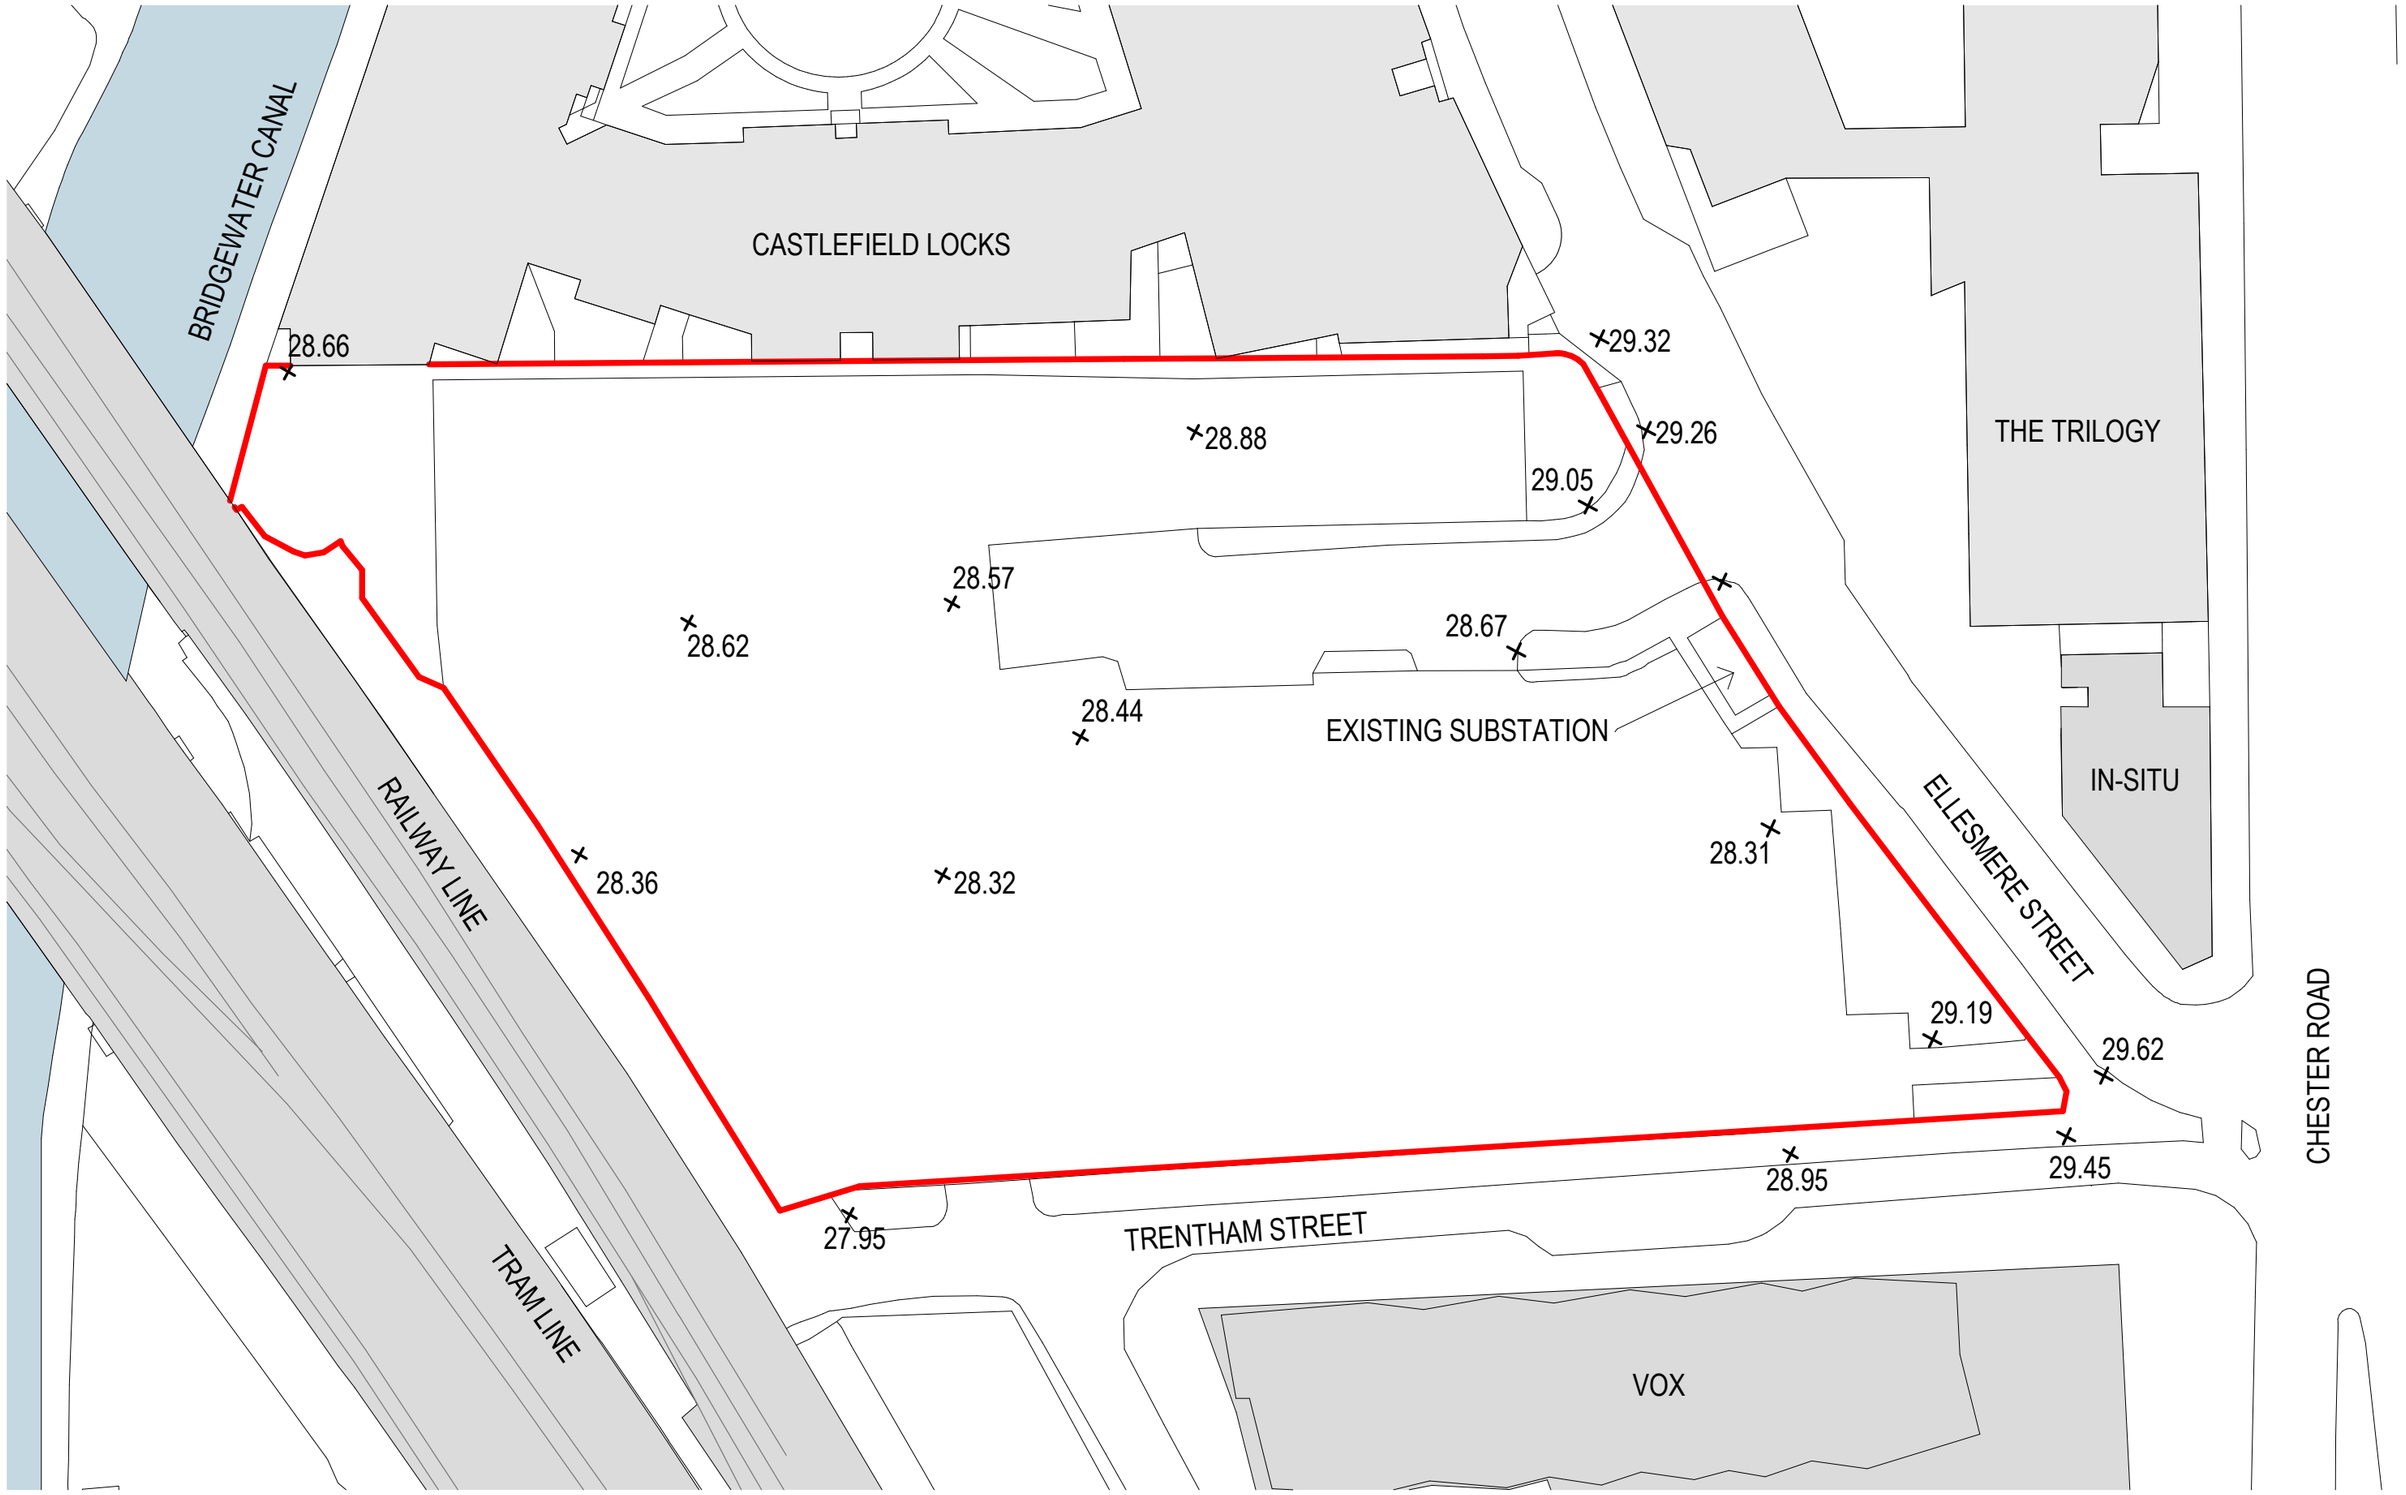


No.	Date	Dwn	Chk	App	Revision or reason for issue
P01.01	19.02.26	JJ	GS	GS	ISSUED FOR REVIEW
P01.02	19.06.26	JJ	GS	GS	PLANNING ISSUE

General Notes
Do not scale from drawing. Use marked dimensions.
To be read in conjunction with all other Consultant's drawings.
The Architect to be immediately notified of any discrepancies.
Copyright on this drawing retained by the Architect.

Client
KIRINDOLAM 8 LIMITED

DENTON CORKER MARSHALL
Architect
Denton Corker Marshall LLP
Old Exchange, 6 St. Ann's Passage, Manchester, M2 6BE
Mariner House, 32-34 Greville Street, London, EC1N 8TB
Telephone 020 7833 2020
Email mail@dentoncorkermarshall.co.uk

Project Title
NO. 1 CASTLEFIELD

Scale / North Point
1:500 @ A3
0 5 10 15M

Drawing Title
EXISTING SITE PLAN

Drawing Number
N1C-DCM-ZZ-00-PL-A-50091

Drawing Purpose
PLANNING

CDE Status
S0

Revision
P01.02