
DO NOT SCALE
Work to annotated dimensions only. Read drawings in conjunction with relevant specification, Structural Engineers ' and Services Engineers' drawings. Confirm all dimensions before commencement of any work on site or fabrication.

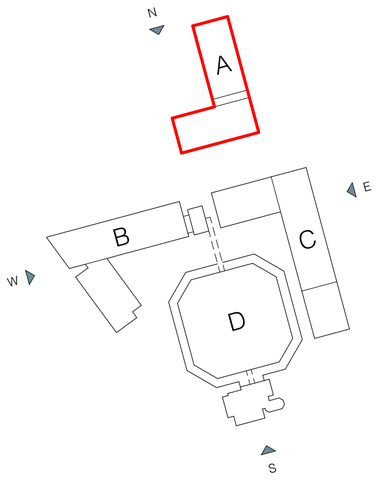

Storage
Cycle Store
Refuse Store
Vented Lobby
Laundry
Storage
Riser
LV Switch Room
Amenity
Potable Tank
Comms
WC
Riser
SS EXT
SS IN
Riser
Riser
SS EXT
Sprinkler Tank
Amenity
Entrance
43750

See 0670-HOD-C-XX-DR-A-20XXXC

Unit Type
- Studio
- Cluster
- LKD
- Cluster Corridor
- Residential aimed at Key Worker
- Back of House

0 1 2 5 10 METERS

0 10 50 100 200 300 400 500

P01 Issued for Planning Submission 31/07/26
Rev: Details: Date:

client:
Octagon Project

project:
Octagon House

job number:
0670

status:
Planning

title:
Proposed GA Plan - Block A - Level 00

scale: 1 : 100 @ A1

drawn by: RM

drawing number:
0670-HOD-A-00-DR-A-20200A


current revision date: 31/07/26


revision: P01

hodderarchitects
SGI Studios
1 Kelso Place
Manchester M15 4LE
t: +44(0)161 832 9842
e: mail@hodderarchitects.com
w: www.hodderarchitects.com


03/08/2026 09:50:47


DO NOT SCALE
Work to annotated dimensions only. Read drawings in conjunction with relevant specification, Structural Engineers ' and Services Engineers' drawings. Confirm all dimensions before commencement of any work on site or fabrication.

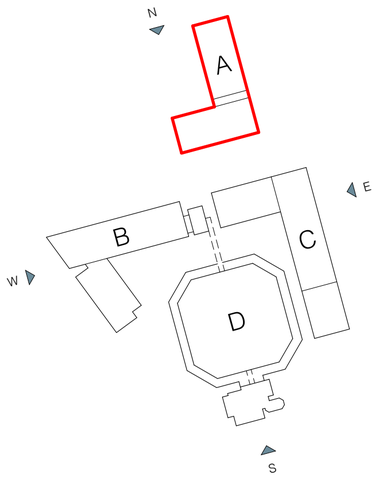

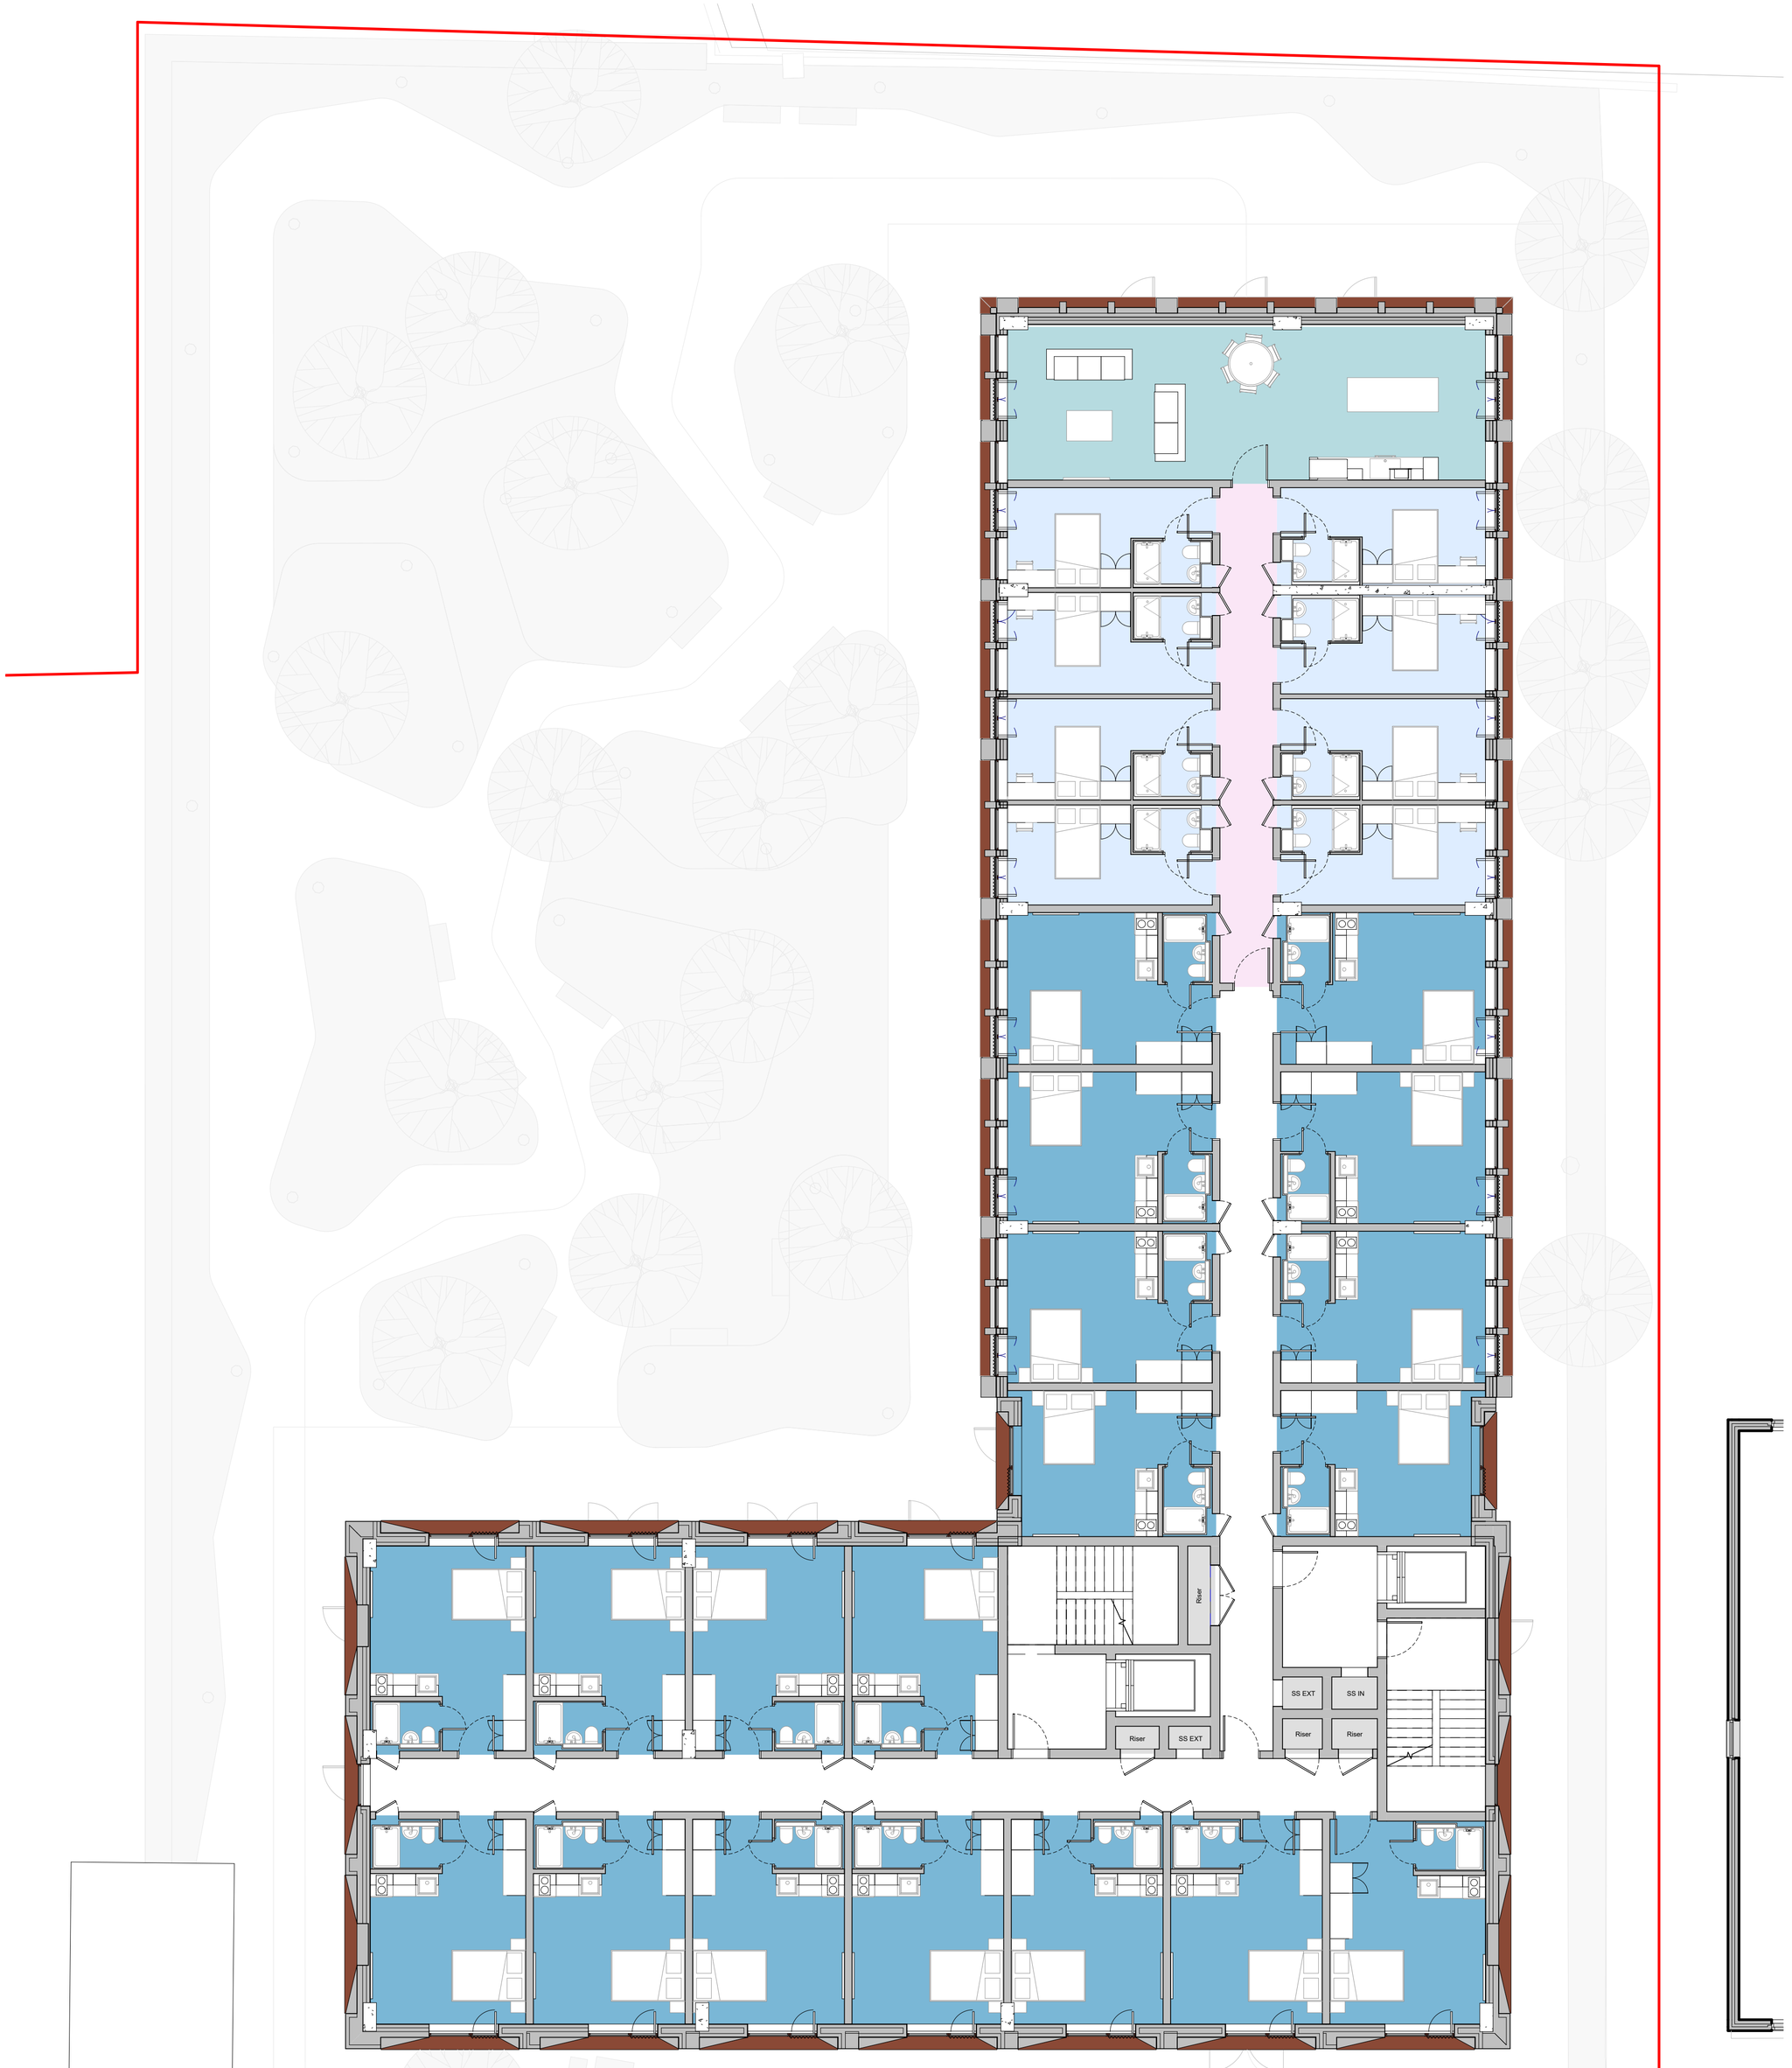

Unit Type
- Studio
- Cluster
- LKD
- Cluster Corridor
- Residential aimed at Key Worker
- Back of House

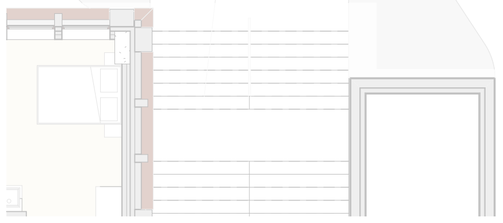

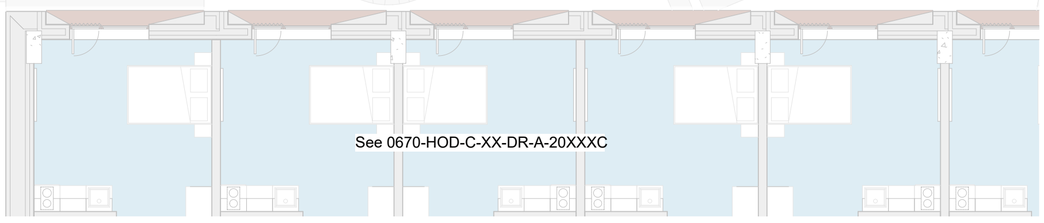

0 1 2 5 10 METERS

Rev:	Details:	Date:
P01	Issued for Planning Submission	31/07/26

client:
Octagon Project

project:
Octagon House

job number:
0670

status:
Planning

title:
Proposed GA Plan - Block A - Level 01

scale: 1 : 100 @ A1

drawn by: RM

drawing number:
0670-HOD-A-01-DR-A-20201A

current revision date: 31/07/26


revision: P01

hodderarchitects
SGI Studios
1 Kelso Place
Manchester M15 4LE
t: +44(0)161 832 9842
e: mail@hodderarchitects.com
w: www.hodderarchitects.com


0 10 50 100 200 300 400 500

03/08/2026 09:51:05

DO NOT SCALE
Work to annotated dimensions only. Read drawings in conjunction with relevant specification, Structural Engineers ' and Services Engineers' drawings. Confirm all dimensions before commencement of any work on site or fabrication.

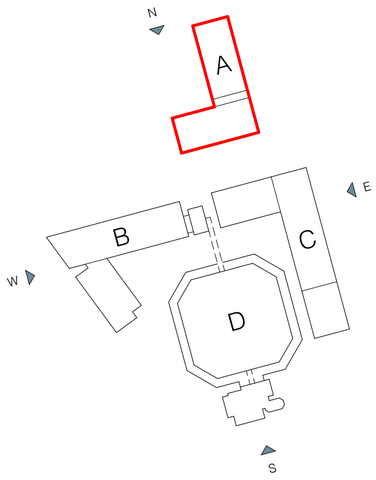




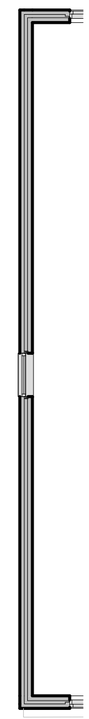

Unit Type
- Studio
- Cluster
- LKD
- Cluster Corridor
- Residential aimed at Key Worker
- Back of House



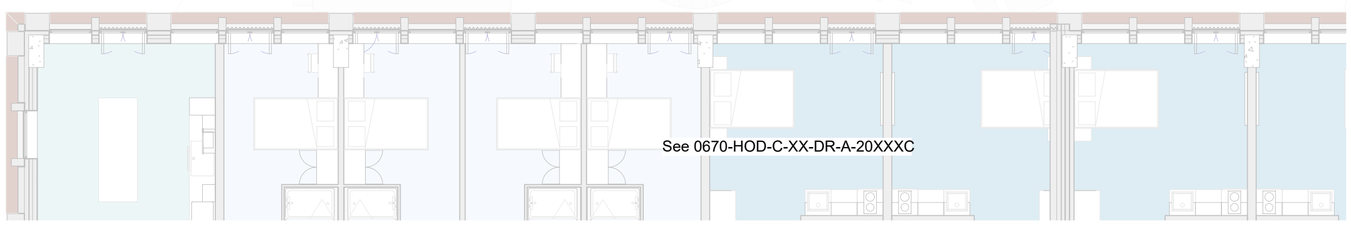

0 1 2 5 10 METERS

Rev:	Details:	Date:
P01	Issued for Planning Submission	31/07/26

client:
Octagon Project

project:
Octagon House

job number:
0670

status:
Planning

title:
Proposed GA Plan - Block A - Level 02 - 03

scale: 1 : 100 @ A1

drawn by: RM

drawing number:
0670-HOD-A-XX-DR-A-20202A

current revision date: 31/07/26


revision: P01


hodderarchitects
SGI Studios
1 Kelso Place
Manchester M15 4LE
t: +44(0)161 832 9842
e: mail@hodderarchitects.com
w: www.hodderarchitects.com

0 10 50 100 200 300 400 500

03/08/2026 09:51:28

DO NOT SCALE
Work to annotated dimensions only. Read drawings in conjunction with relevant specification, Structural Engineers ' and Services Engineers' drawings. Confirm all dimensions before commencement of any work on site or fabrication.

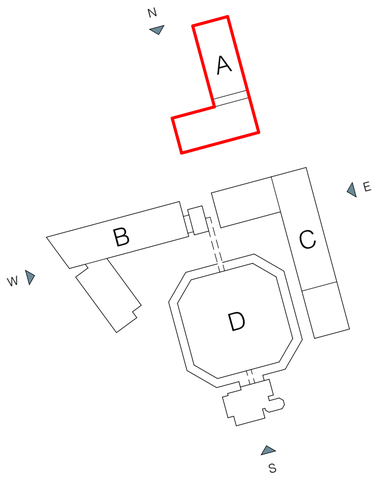

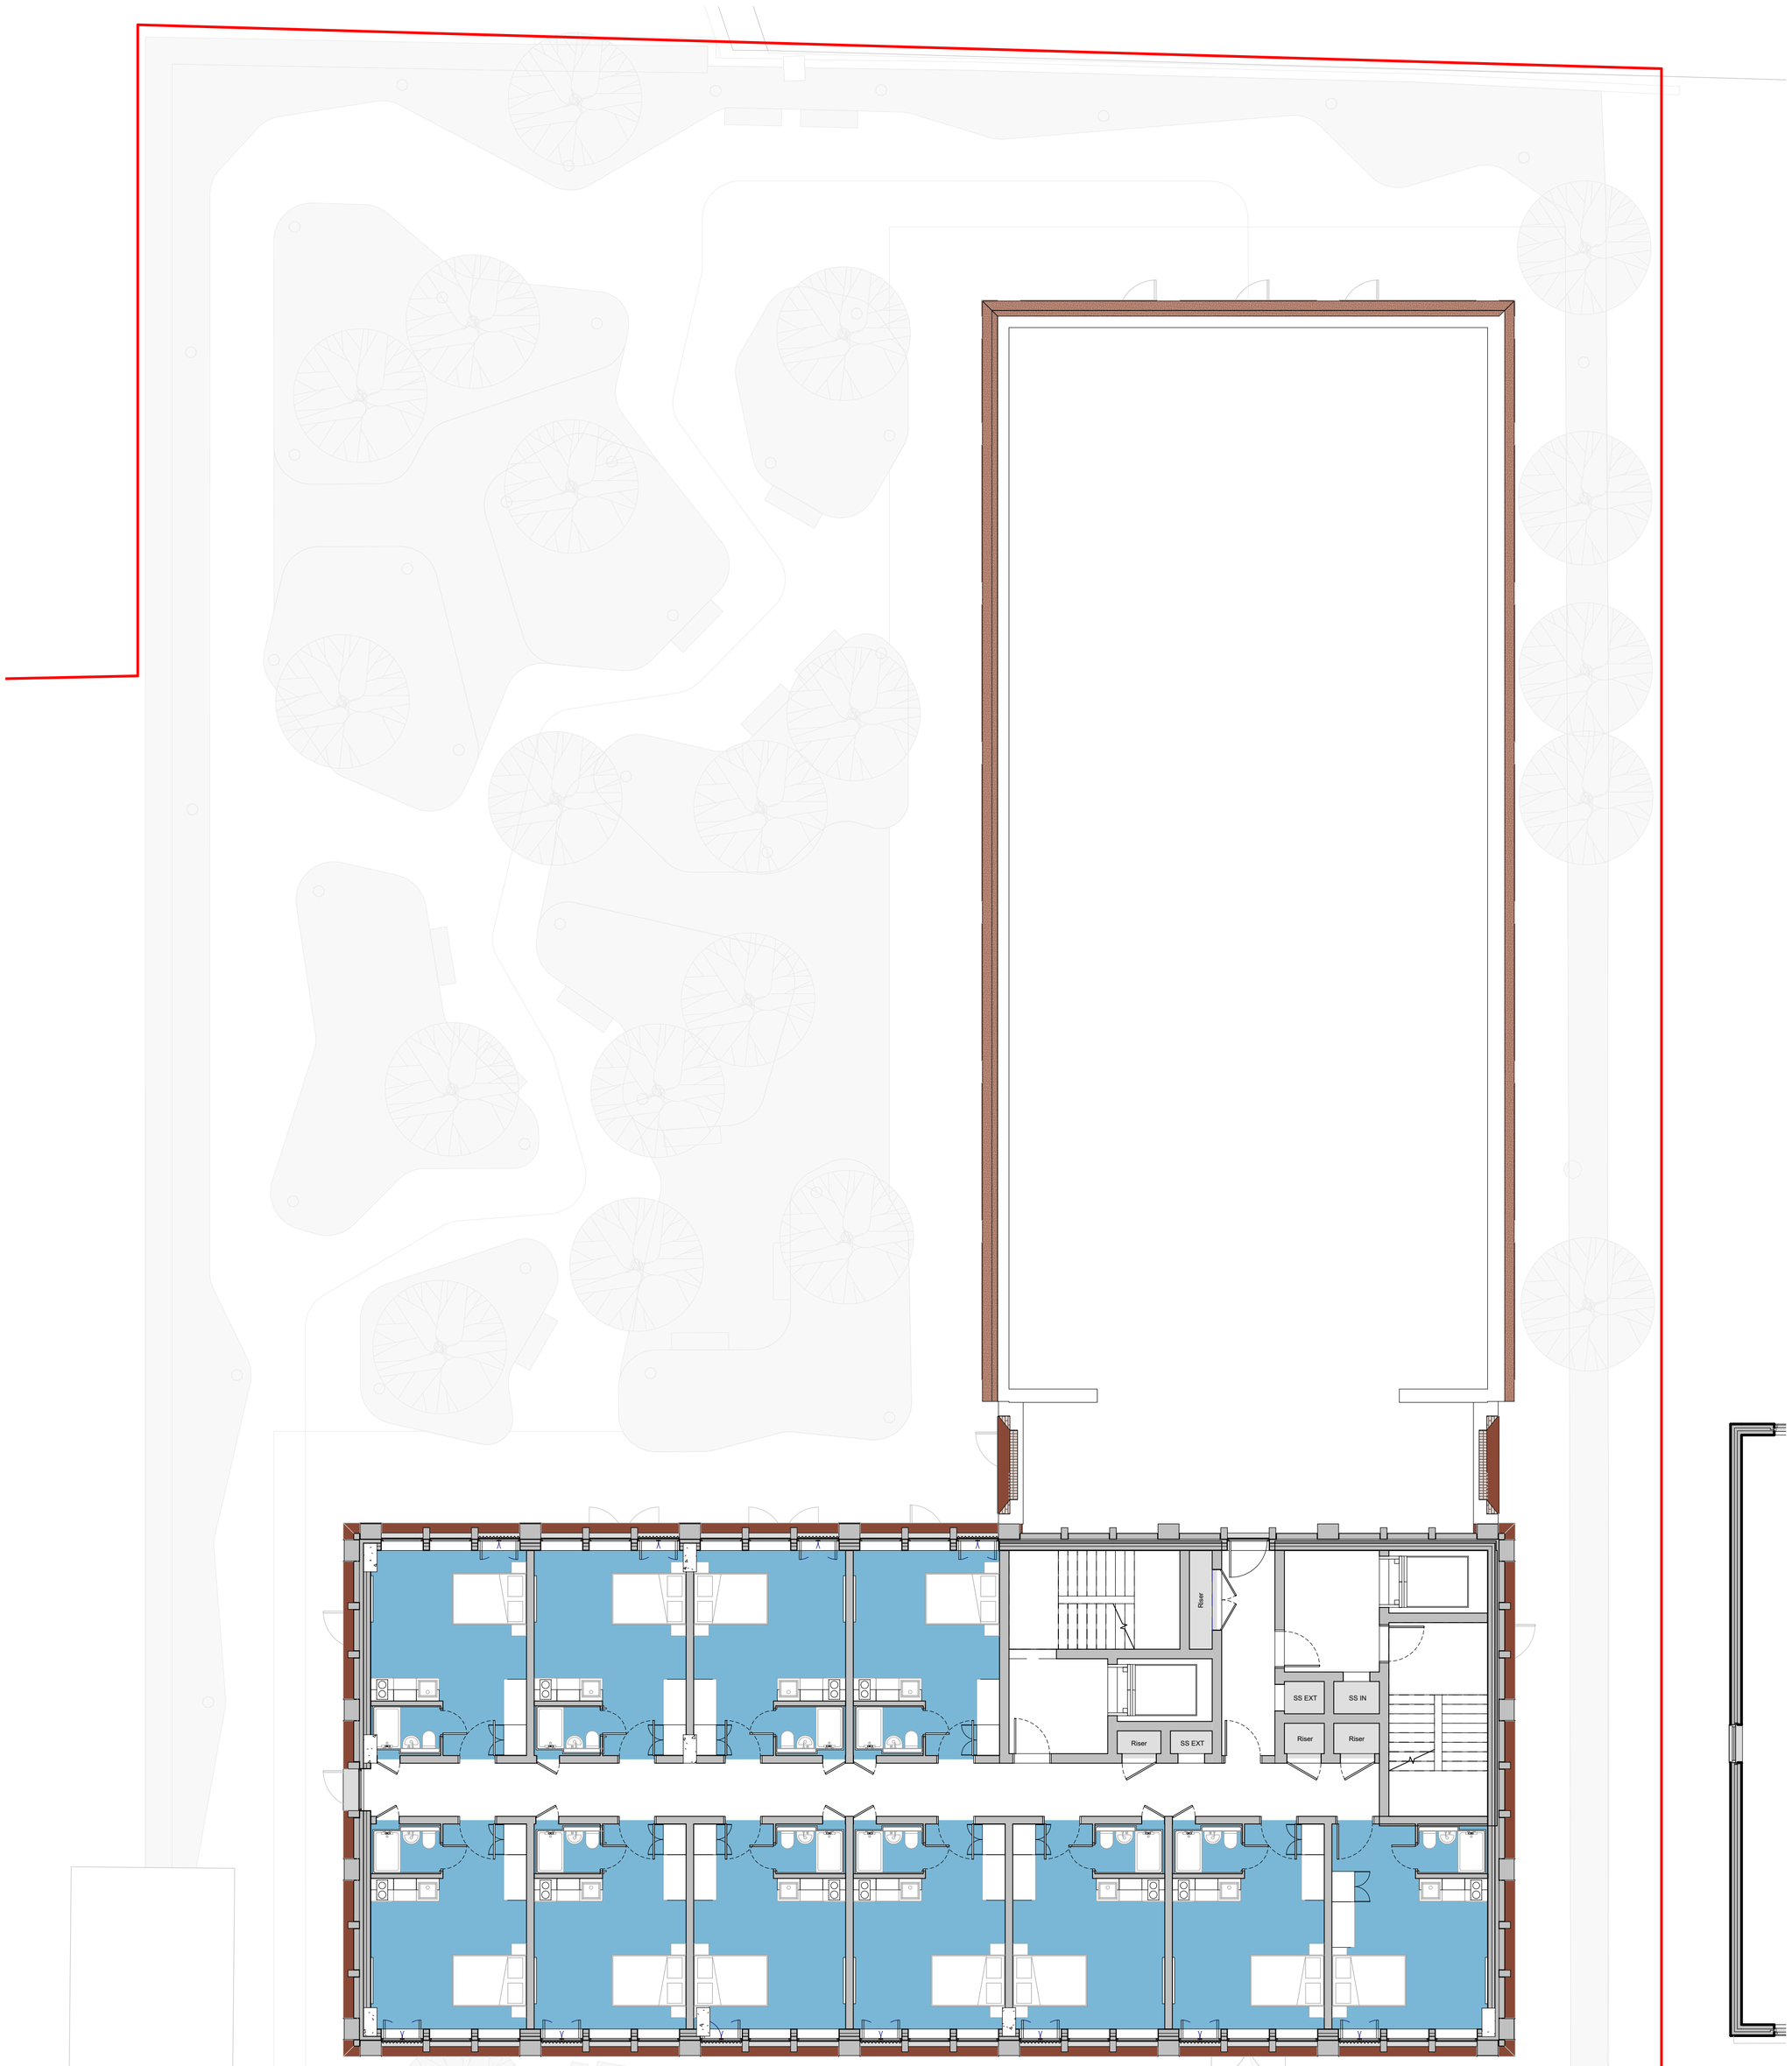

Unit Type
- Studio
- Cluster
- LKD
- Cluster Corridor
- Residential aimed at Key Worker
- Back of House

0 1 2 5 10 METERS

Rev:	Details:	Date:
P01	Issued for Planning Submission	31/07/26

client:
Octagon Project

project:
Octagon House

job number:
0670

status:
Planning

title:
Proposed GA Plan - Block A - Level 04

scale: 1 : 100 @ A1

drawn by: RM

drawing number:
0670-HOD-A-04-DR-A-20204A

current revision date: 31/07/26


revision: P01


hodderarchitects
SGI Studios
1 Kelso Place
Manchester M15 4LE
t: +44(0)161 832 9842
e: mail@hodderarchitects.com
w: www.hodderarchitects.com

0 10 50 100 200 300 400 500

03/08/2026 09:52:10

DO NOT SCALE
Work to annotated dimensions only. Read drawings in conjunction with relevant specification, Structural Engineers ' and Services Engineers' drawings. Confirm all dimensions before commencement of any work on site or fabrication.

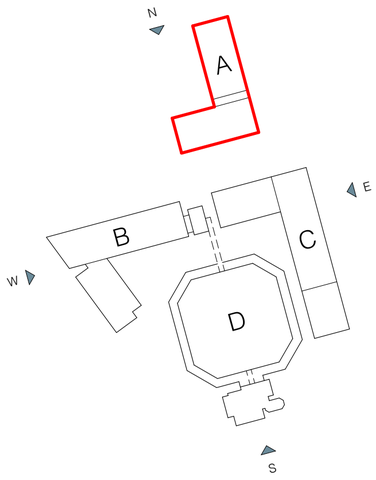

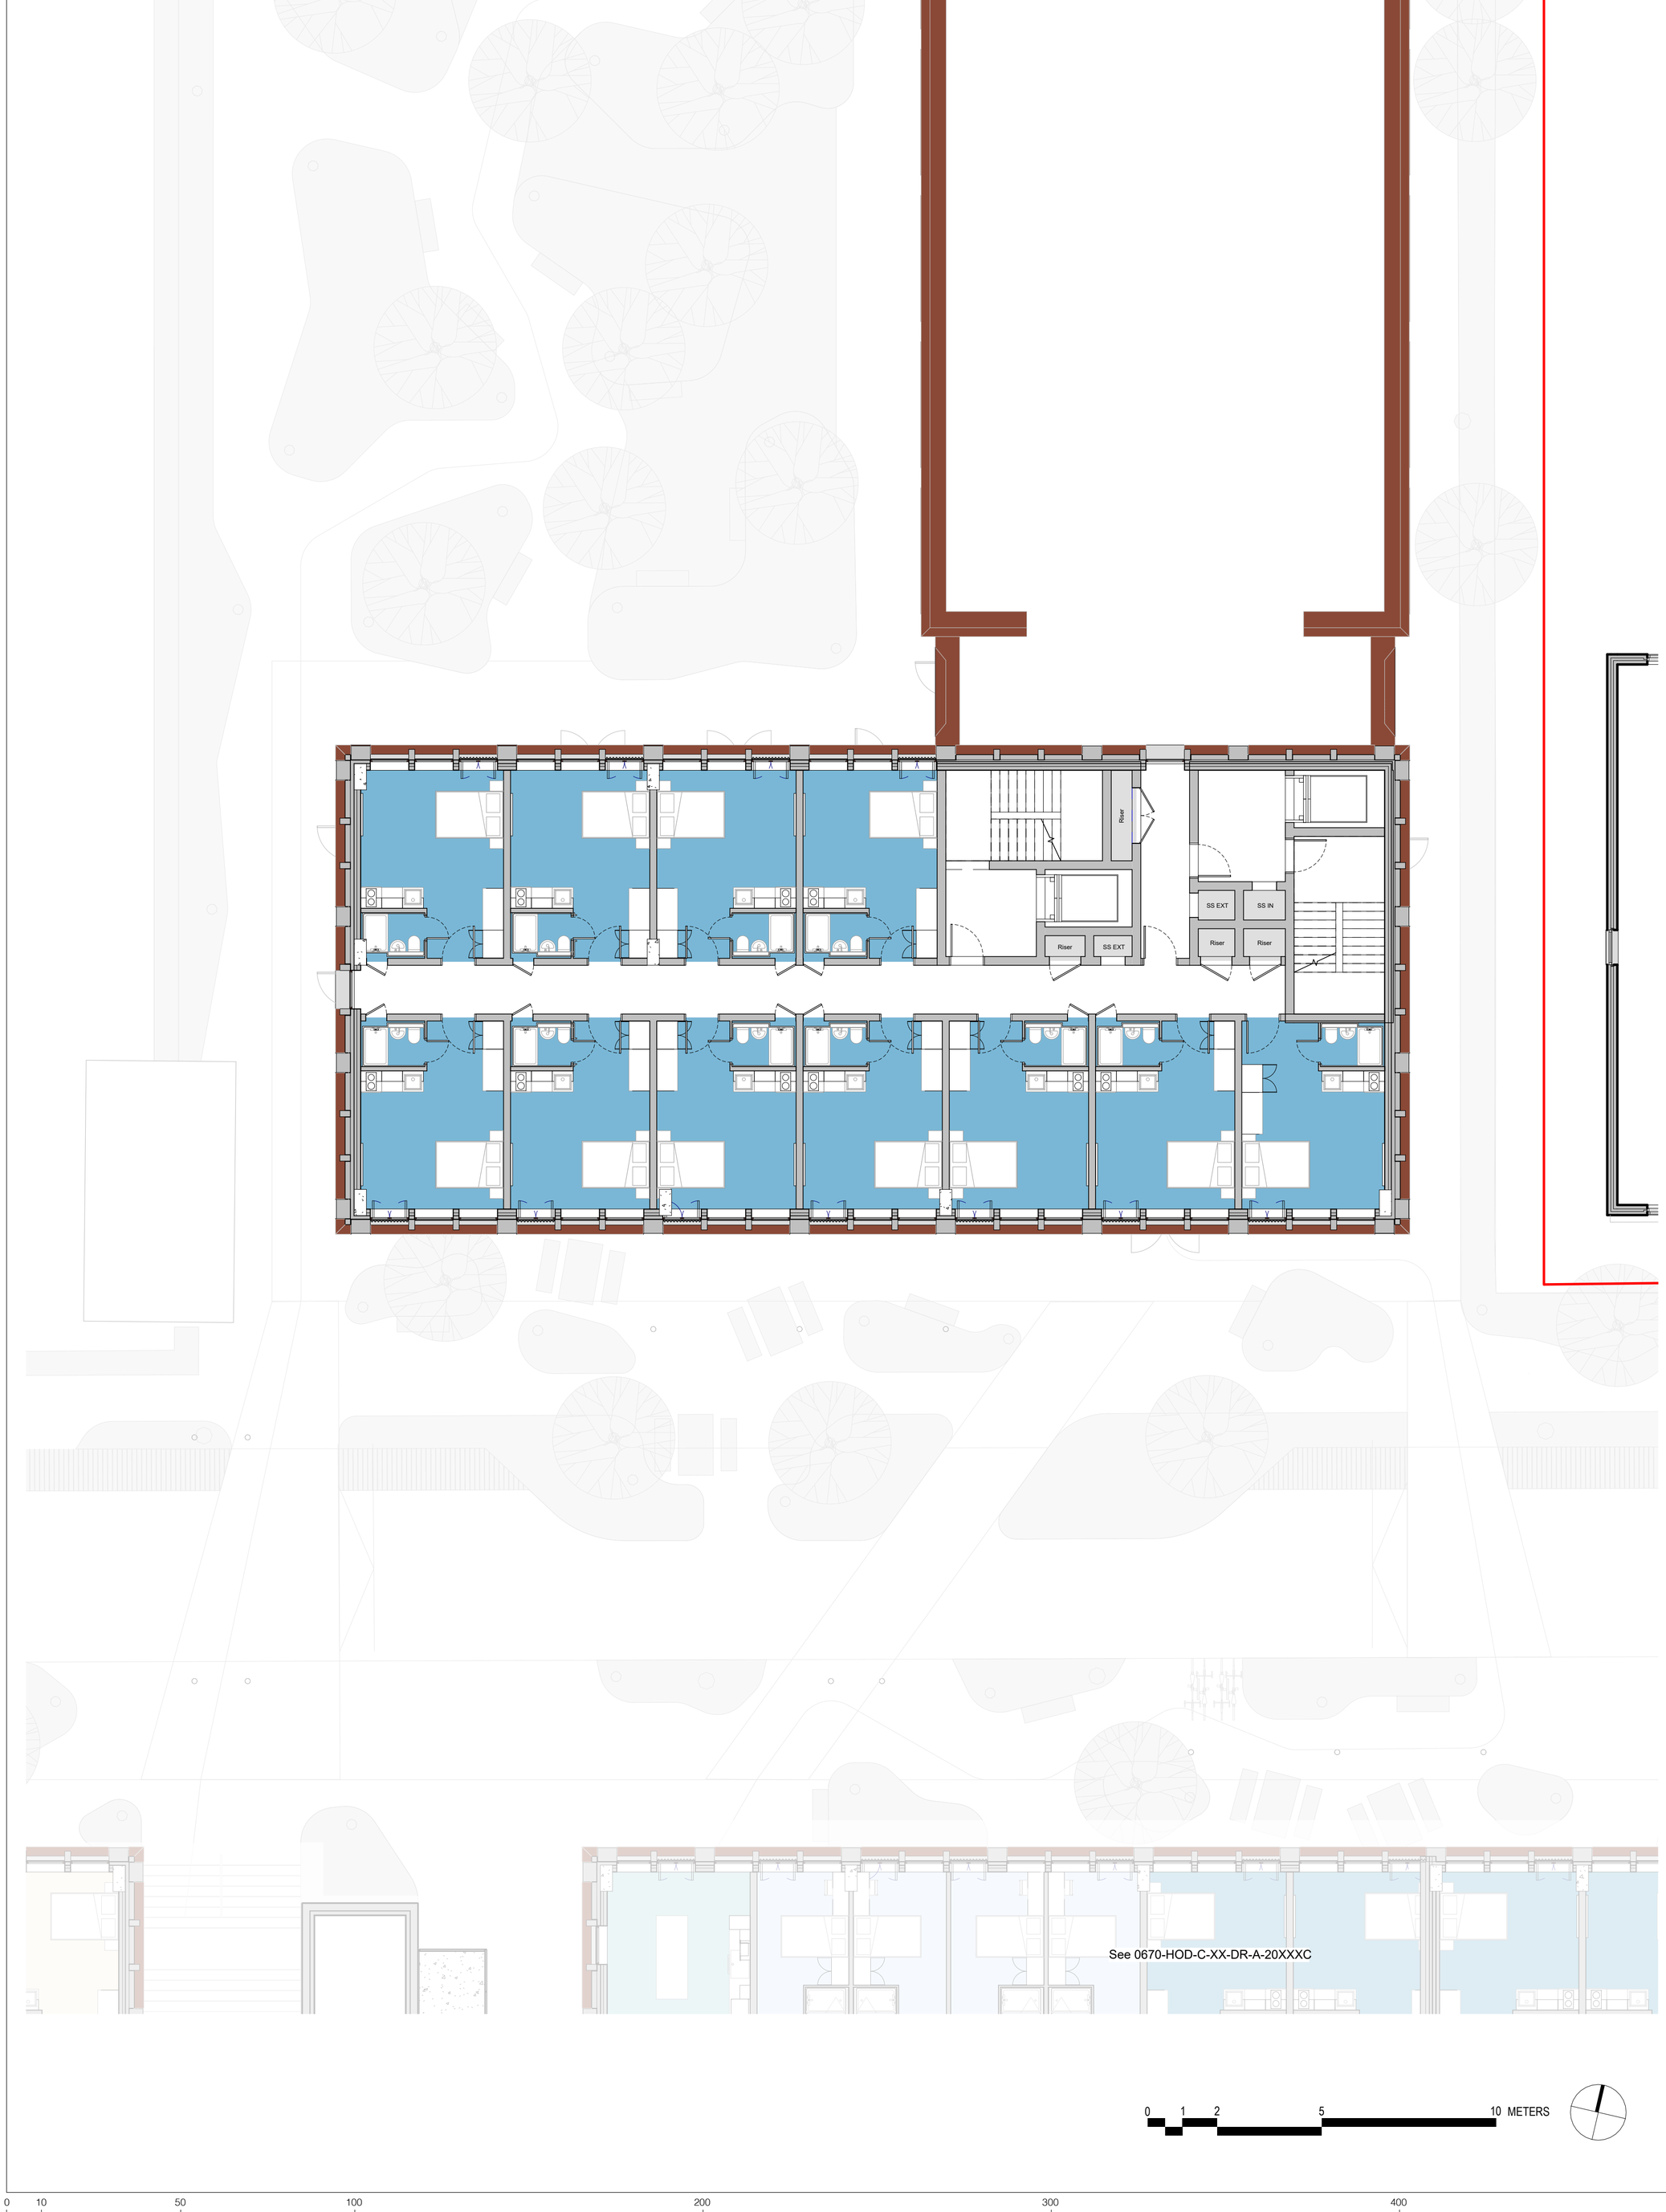

Unit Type
- Studio
- Cluster
- LKD
- Cluster Corridor
- Residential aimed at Key Worker
- Back of House

0 1 2 5 10 METERS

Rev:	Details:	Date:
P01	Issued for Planning Submission	31/07/26

client:
Octagon Project

project:
Octagon House

job number:
0670

status:
Planning

title:
Proposed GA Plan - Block A - Level 05 - 08

scale: 1 : 100 @ A1

drawn by: RM

drawing number:
0670-HOD-A-XX-DR-A-20205A

current revision date: 31/07/26


revision: P01

hodderarchitects
SGI Studios
1 Kelso Place
Manchester M15 4LE
t: +44(0)161 832 9842
e: mail@hodderarchitects.com
w: www.hodderarchitects.com

0 10 50 100 200 300 400 500

03/08/2026 09:52:30

DO NOT SCALE
Work to annotated dimensions only. Read drawings in conjunction with relevant specification, Structural Engineers ' and Services Engineers' drawings. Confirm all dimensions before commencement of any work on site or fabrication.

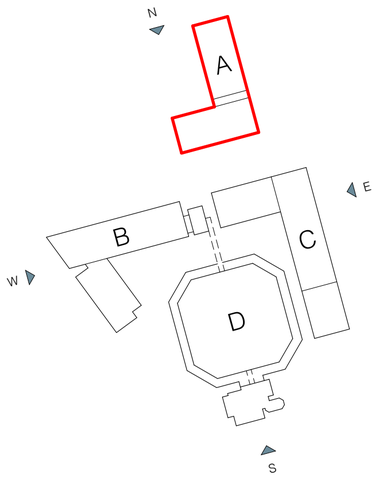

Plant

See 0670-HOD-C-XX-DR-A-20XXXC

0 1 2 5 10 METERS

Unit Type
- Studio
- Cluster
- LKD
- Cluster Corridor
- Residential aimed at Key Worker
- Back of House

Rev:	Details:	Date:
P01	Issued for Planning Submission	31/07/26

client:
Octagon Project

project:
Octagon House

job number:
0670

status:
Planning

title:
Proposed GA Plan - Block A - Roof Level

scale: 1 : 100 @ A1

drawn by: RM

drawing number:
0670-HOD-A-RF-DR-A-20209A

current revision date: 31/07/26


revision: P01

hodderarchitects
SGI Studios
1 Kelso Place
Manchester M15 4LE
t: +44(0)161 832 9842
e: mail@hodderarchitects.com
w: www.hodderarchitects.com

0 10 50 100 200 300 400 500

03/08/2026 09:54:06

DO NOT SCALE
Work to annotated dimensions only. Read drawings in conjunction with relevant specification, Structural Engineers ' and Services Engineers' drawings. Confirm all dimensions before commencement of any work on site or fabrication.

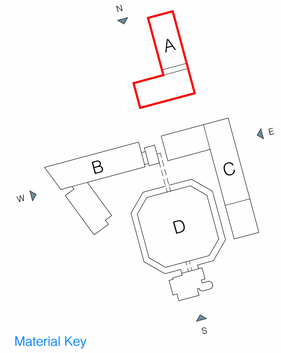



Material Key

All materials to be formally approved via sample panel. Product references and finishes may be substituted in lieu of suitable alternative. Refer to Facade Fragment drawing series 215XX for further information.

1. Pre-cast concrete panel with acid-etched finish. Mastic joints to be colour matched to pre-cast concrete finish.
2. Pre-cast solid panel with textured finish. Colour to match 1.
3. Profiled pre-cast concrete header. Colour and finish to match 1.
4. Aluminium window system with clear glazing. Interpon anodic finish or similar approved.
5. Operable side hung aluminium window system with concertina aluminium panel to front face for purge ventilation. Colour and finish to match 4.
6. Aluminium cladding, flashing, cills, copings, & railings. Colour and finish to match windows.
7. Red facing brickwork. Combination of common bond and soldier course.
8. Chamfered red facing brickwork panel/headers. Combination of common bond and soldier course using brick specials. Colour and finish to match 7.
9. Existing facing brickwork.
10. Concertina perforated aluminium header. Colour and finish to match windows.
11. Aluminium curtain wall system with clear, obscured, and translucent glazing. Colour and finish to match windows.
12. External glazing doorset. Colour and finish to match windows.
13. Solid/louvred aluminium doorset. Colour and finish to match windows.
14. Decorative, perforated aluminium cladding system. Colour and finish to match windows.
15. Glazed balustrade with frameless top edge. Colour and finish to match windows.
16. Vertical standing seam zinc facade system. VMZinc Natural Zinc finish or similar approved.
17. Slim louvred awning. Colour and finish to match 16.
18. External facade membrane finish. Colour to match 14.

Rev:	Details:	Date:
P01	Issued for Planning Submission	31/07/26

client:
Octagon Project

project:
Octagon House

job number:
0670

status:
Planning

title:
Proposed South Elevation - Block A

scale:
1 : 100
@ A1

drawn by:
RM

drawing number:
0670-HOD-A-XX-DR-A-20300A

current revision date:
31/07/26


revision:
P01

hodderarchitects
SGI Studios
1 Kniso Place
Manchester M15 4LE
t: +44(0)161 832 9842
e: mail@hodderarchitects.com
w: www.hodderarchitects.com

0 10 50 100 200 300 400 500 600 700

04/08/2026 14:11:48

DO NOT SCALE
Work to annotated dimensions only. Read drawings in conjunction with relevant specification, Structural Engineers ' and Services Engineers' drawings. Confirm all dimensions before commencement of any work on site or fabrication.

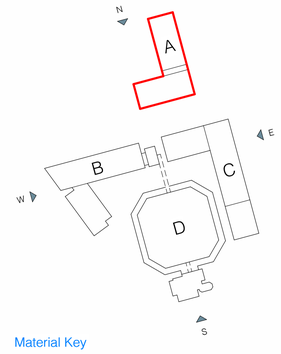



Material Key

All materials to be formally approved via sample panel. Product references and finishes may be substituted in lieu of suitable alternative. Refer to Facade Fragment drawing series 215XX for further information.

1. Pre-cast concrete panel with acid-etched finish. Mastic joints to be colour matched to pre-cast concrete finish.
2. Pre-cast solid panel with textured finish. Colour to match 1.
3. Profiled pre-cast concrete header. Colour and finish to match 1.
4. Aluminium window system with clear glazing. Interpon anodic finish or similar approved.
5. Operable side hung aluminium window system with concertina aluminium panel to front face for purge ventilation. Colour and finish to match 4.
6. Aluminium cladding, flashing, cills, copings, & railings. Colour and finish to match windows.
7. Red facing brickwork. Combination of common bond and soldier course.
8. Chamfered red facing brickwork panel/headers. Combination of common bond and soldier course using brick specials. Colour and finish to match 7.
9. Existing facing brickwork.
10. Concertina perforated aluminium header. Colour and finish to match windows.
11. Aluminium curtain wall system with clear, obscured, and translucent glazing. Colour and finish to match windows.
12. External glazing doorset. Colour and finish to match windows.
13. Solid/louvred aluminium doorset. Colour and finish to match windows.
14. Decorative, perforated aluminium cladding system. Colour and finish to match windows.
15. Glazed balustrade with frameless top edge. Colour and finish to match windows.
16. Vertical standing seam zinc facade system. VMZinc Natural Zinc finish or similar approved.
17. Slim louvred awning. Colour and finish to match 16.
18. External facade membrane finish. Colour to match 14.

Rev:	Details:	Date:
P01	Issued for Planning Submission	31/07/26

client:
Octagon Project

project:
Octagon House

job number:
0670

status:
Planning

title:
Proposed West Elevation - Block A

scale: 1 : 100 @ A1

drawn by: RM

drawing number:
0670-HOD-A-XX-DR-A-20301A

current revision date: 31/07/26

revision: P01


hodder architects
SGI Studios
1 Kelso Place
Manchester M15 4LE
t: +44(0)161 832 9842
e: mail@hodderarchitects.com
w: www.hodderarchitects.com

0 10 50 100 200 300 400 500 600 700

04/08/2026 12:32:24



DO NOT SCALE
Work to annotated dimensions only. Read drawings in conjunction with relevant specification, Structural Engineers ' and Services Engineers' drawings. Confirm all dimensions before commencement of any work on site or fabrication.

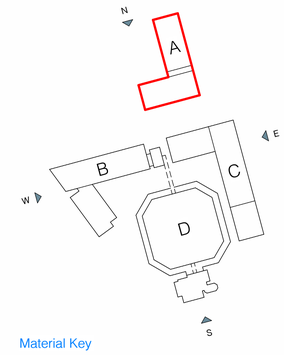

Material Key

All materials to be formally approved via sample panel. Product references and finishes may be substituted in lieu of suitable alternative. Refer to Facade Fragment drawing series 215XX for further information.

1. Pre-cast concrete panel with acid-etched finish. Mastic joints to be colour matched to pre-cast concrete finish.
2. Pre-cast solid panel with textured finish. Colour to match 1.
3. Profiled pre-cast concrete header. Colour and finish to match 1.
4. Aluminium window system with clear glazing. Interpon anodic finish or similar approved.
5. Operable side hung aluminium window system with concertina aluminium panel to front face for purge ventilation. Colour and finish to match 4.
6. Aluminium cladding, flashing, cills, copings, & railings. Colour and finish to match windows.
7. Red facing brickwork. Combination of common bond and soldier course.
8. Chamfered red facing brickwork panel/headers. Combination of common bond and soldier course using brick specials. Colour and finish to match 7.
9. Existing facing brickwork.
10. Concertina perforated aluminium header. Colour and finish to match windows.
11. Aluminium curtain wall system with clear, obscured, and translucent glazing. Colour and finish to match windows.
12. External glazing doorset. Colour and finish to match windows.
13. Solid/louvred aluminium doorset. Colour and finish to match windows.
14. Decorative, perforated aluminium cladding system. Colour and finish to match windows.
15. Glazed balustrade with frameless top edge. Colour and finish to match windows.
16. Vertical standing seam zinc facade system. VMZinc Natural Zinc finish or similar approved.
17. Slim louvred awning. Colour and finish to match 16.
18. External facade membrane finish. Colour to match 14.

Rev:	Details:	Date:
P01	Issued for Planning Submission	31/07/26

client:
Octagon Project

project:
Octagon House

job number:
0670

status:
Planning

title:
Proposed North Elevation - Block A

scale:
1 : 100
@ A1

drawn by:
RM

drawing number:
0670-HOD-A-XX-DR-A-20302A

current revision date:
31/07/26

revision:
P01


SGI Studios
1 Keiso Place
Manchester M15 4LE
t: +44(0)161 832 9842
e: mail@hodderarchitects.com
w: www.hodderarchitects.com

hodderarchitects

0 10 50 100 200 300 400 500 600 700

04/08/2026 12:33:56

DO NOT SCALE
Work to annotated dimensions only. Read drawings in conjunction with relevant specification, Structural Engineers ' and Services Engineers' drawings. Confirm all dimensions before commencement of any work on site or fabrication.

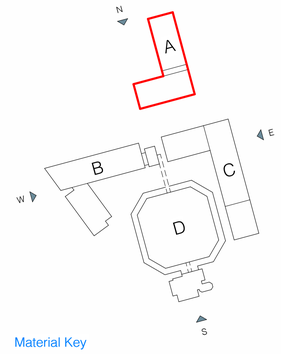



0 1 2 5 10 METERS

Material Key

All materials to be formally approved via sample panel. Product references and finishes may be substituted in lieu of suitable alternative. Refer to Facade Fragment drawing series 215XX for further information.

1. Pre-cast concrete panel with acid-etched finish. Mastic joints to be colour matched to pre-cast concrete finish.
2. Pre-cast solid panel with textured finish. Colour to match 1.
3. Profiled pre-cast concrete header. Colour and finish to match 1.
4. Aluminium window system with clear glazing. Interpon anodic finish or similar approved.
5. Operable side hung aluminium window system with concertina aluminium panel to front face for purge ventilation. Colour and finish to match 4.
6. Aluminium cladding, flashing, cills, copings, & railings. Colour and finish to match windows.
7. Red facing brickwork. Combination of common bond and soldier course.
8. Chamfered red facing brickwork panel/headers. Combination of common bond and soldier course using brick specials. Colour and finish to match 7.
9. Existing facing brickwork.
10. Concertina perforated aluminium header. Colour and finish to match windows.
11. Aluminium curtain wall system with clear, obscured, and translucent glazing. Colour and finish to match windows.
12. External glazing doorset. Colour and finish to match windows.
13. Solid/louvred aluminium doorset. Colour and finish to match windows.
14. Decorative, perforated aluminium cladding system. Colour and finish to match windows.
15. Glazed balustrade with frameless top edge. Colour and finish to match windows.
16. Vertical standing seam zinc facade system. VMZinc Natural Zinc finish or similar approved.
17. Slim louvred awning. Colour and finish to match 16.
18. External facade membrane finish. Colour to match 14.

Rev:	Details:	Date:
P01	Issued for Planning Submission	31/07/26

client:
Octagon Project

project:
Octagon House

job number:
0670

status:
Planning

title:
Proposed East Elevation - Block A

scale: 1 : 100 @ A1

drawn by: RM

drawing number:
0670-HOD-A-XX-DR-A-20303A

current revision date: 31/07/26

revision: P01

hodder architects
SGI Studios
1 Kelso Place
Manchester M15 4LE
t: +44(0)161 822 9842
e: mail@hodderarchitects.com
w: www.hodderarchitects.com

0 10 50 100 200 300 400 500 600 700

04/08/2026 12:35:00