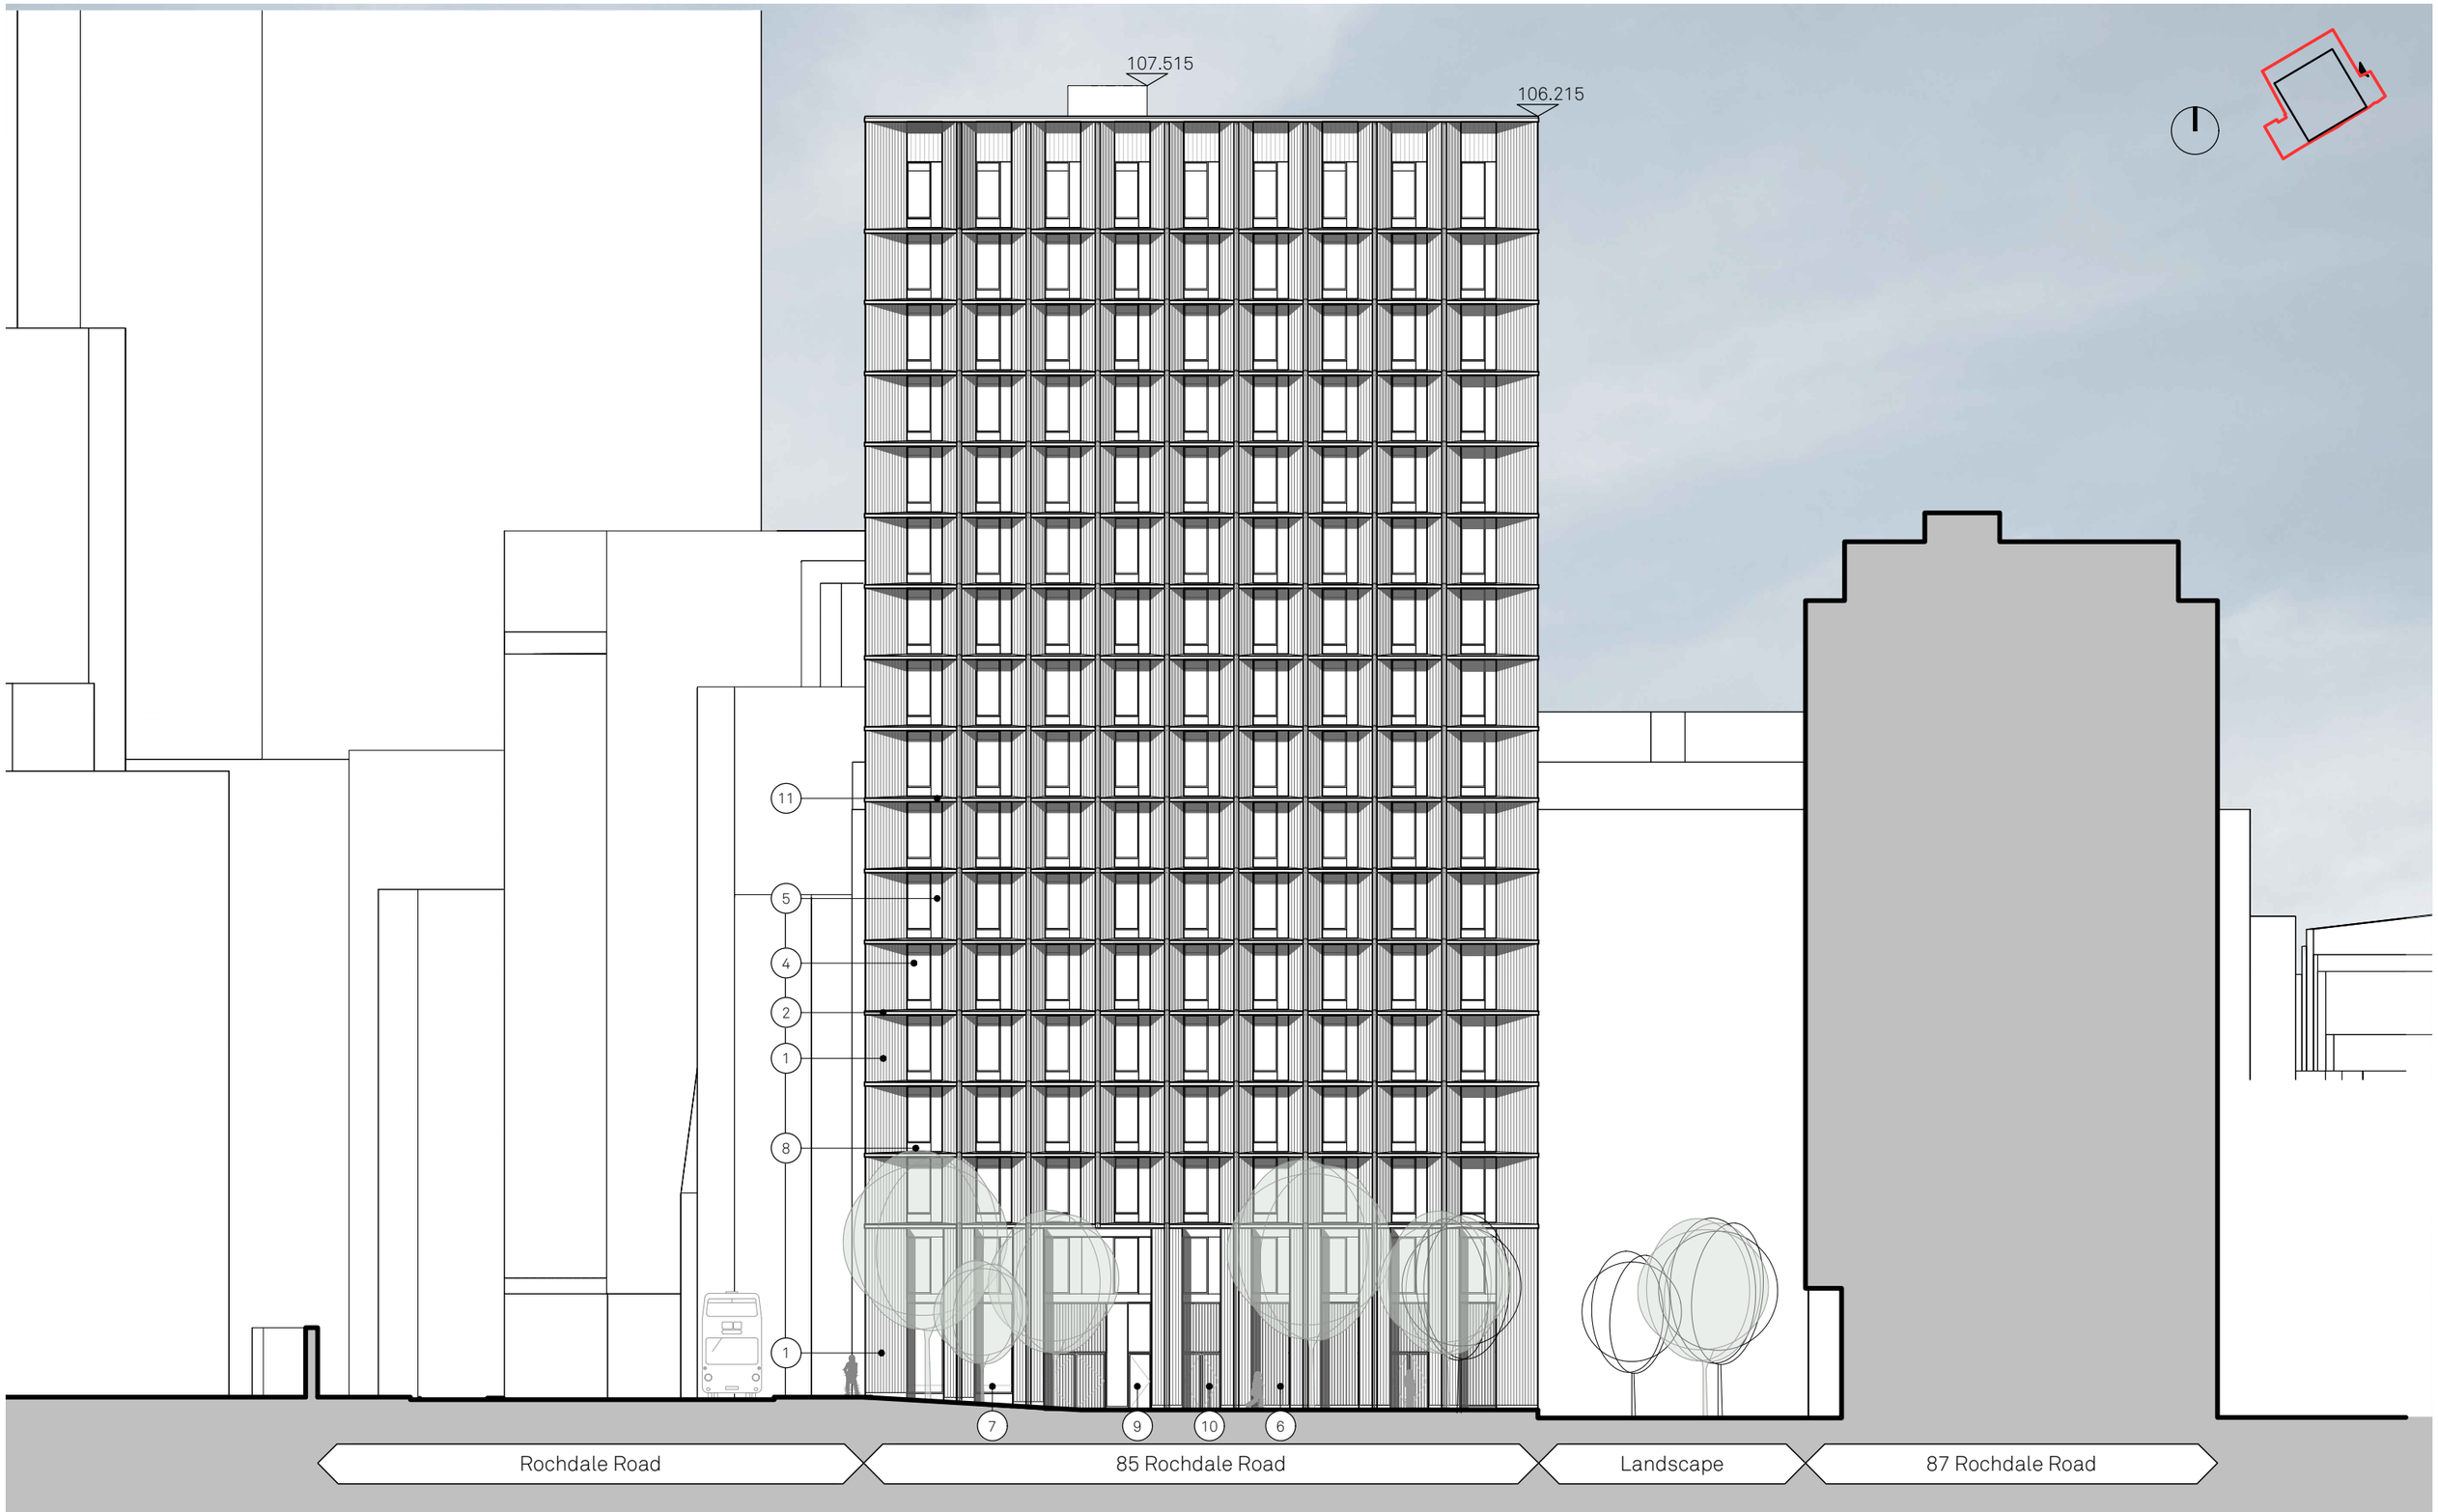

Key:

1. Red pre cast concrete cladding with cast-in pattern
2. Horizontal red pre cast concrete band
3. Exposed aggregate concrete columns
4. Slim sight line window system with silver window frame.
5. Anodised silver aluminium perforated panel with solid black opening vent behind.
6. Anodised silver vertical louvre system.
7. Capped curtain walling system with metal upstand.
8. Back painted glass
9. Glazed entrance door.
10. Anodised metal louvre door.
11. Red aluminium window cill.

North:

Project: 85 Rochdale Road

Title: North East Elevation Proposed

Jon Matthews Architects
Union, 2-10 Albert Square, Manchester, M2 6LW
0161 974 3690

Status: Information | Scale: 1:250 @ A3 | Date: 06/08/26 | Drawing No: 243-JMA-B1-ZZ-DR-A-042202 | Rev: P09

Copyright of this drawing is vested in Jon Matthews Architects and must not be copied or reproduced without written consent. Figured dimensions only are to be taken from this drawing. Do not scale from this drawing. For full company disclosure please visit www.jonmatthewsarchitects.com