


EXISTING NORTH FACING FRONT ELEVATION




EXISTING WEST FACING SIDE ELEVATION




EXISTING SOUTH FACING REAR ELEVATION

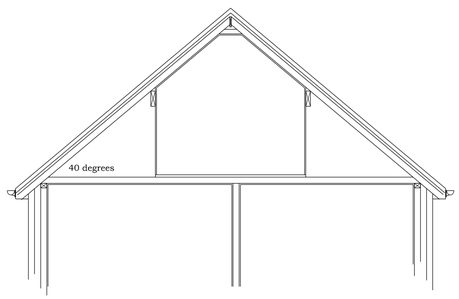

ROOF SECTION

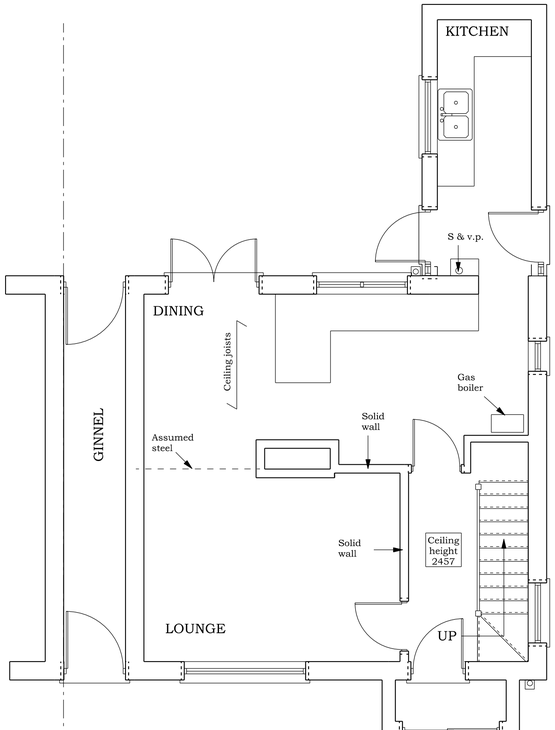


EXISTING GROUND FLOOR PLAN

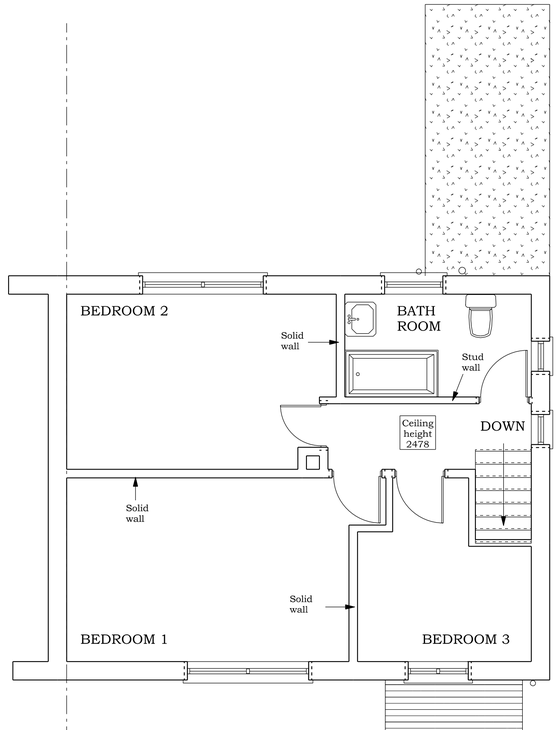

EXISTING FIRST FLOOR PLAN

Assumed line of 150 dia public sewer

BRADLEY BUILDING DESIGN LTD.
KEEPERS COTTAGE,
LYME PARK,
DISLEY.
SK12 2NS.
01625 858244
Mob 07989 326039
bradleybuildingdesign@btopenworld.com

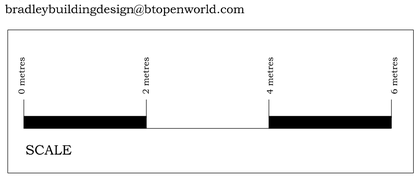

SCALE

EXISTING DWELLING

LOFT CONVERSION & SINGLE STOREY FRONT EXTENSION

for

Mr. & Mrs. O. WHITWELL,

at

24, ACKWORTH DRIVE AVENUE,

BAGULEY,

M23 ILD

Scale 1:50 @ A1

Date JULY 2026

Drawing Number 2369/1