


FRONT ELEVATION

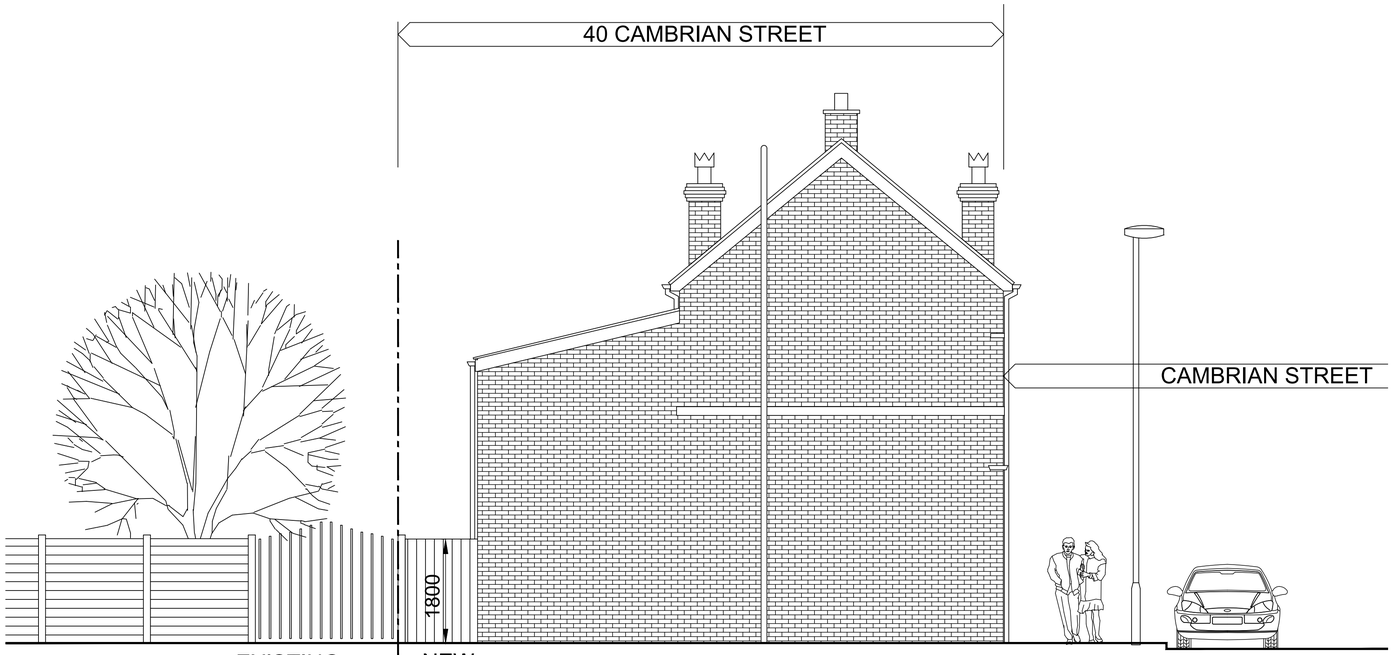

EXISTING DECORATIVE STEEL GATES

NEW TIMBER GATE

UPPER CYRUS STREET ELEVATION



NEW 1.8m HIGH TIMBER CLOSE-BOARDED POST AND PANEL FENCE ALONG REAR AND SIDE BOUNDARY

EXISTING DECORATIVE STEEL GATES RE-LOCATED

REAR ELEVATION



NEW TIMBER GATE

EXISTING DECORATIVE STEEL GATES RE-LOCATED

SIDE ELEVATION TO YARD

A 040726 REAR BOUNDARY ADDED

REV:	DATE:	DETAILS:

BM ARCHITECTURAL DESIGNS,
APARTMENT 8,
224 GREAT CLOWES STREET
SALFORD M7 2ZS
TEL: 07415 493002
email- benjamin.maguire10@gmail.com

Project: PROPOSED NEW DWELLING ON VACANT PLOT AT 40 CAMBRIAN STREET, MANCHESTER M40 7EG

Title: PROPOSED ELEVATIONS 2

Client: MR. JABEEL QURESHI

Scale: 1:50 Date: 07/ 2026

Status: PLANNING Drawn: BM

Drawing no: BM/0726/CAMB/PL4 Rev: A

Architectural Design/ Planning/ Construction/ Building Regs