HK-N-60-General Notes

1 THIS DRAWING SHALL BE READ IN CONJUNCTION WITH ALL OTHER RELEVANT PROJECT DRAWINGS AND INFORMATION FROM THE WHOLE PROJECT TEAM AS AVAILABLE ON ACONEX. THIS IS INCLUSIVE OF, BUT NOT LIMITED TO, ALL AVAILABLE 3D REVIT MODEL INFORMATION FROM HULLEY & KIRKWOOD, TAYLOR DESIGN, PURCELL, RAMBOLL AND ARUP.

2 ALL ELECTRICAL INSTALLATION WORKS SHALL BE INSTALLED IN ACCORDANCE WITH BS 7671 INCLUDING ALL AMENDMENTS.

3 CONTRACTORS SHALL INCLUDE FOR DISJOINTED WORKS INVOLVED WITH THE PROJECT IN REGARDS TO THE CO-ORDINATION WITH ALL OTHER TRADES.

4 THE ELECTRICAL INSTALLATION SHALL BE IN ACCORDANCE WITH THE CONTRACTORS PROGRAMME OF WORKS AND PHASING STRATEGY.

5 FINAL POSITIONS OF ALL EQUIPMENT SHALL BE AS PER THE SETTING OUT IN ACCORDANCE WITH THE ARCHITECTURAL INFORMATION.

6 THE CONTRACTOR SHALL UNDERTAKE ALL WORKS IN ACCORDANCE WITH THE ARUP PROJECT SPECIFICATION(S). IF NOT PROVIDED AT THE TIME OF TENDER, THE CONTRACTOR SHALL REQUEST SAID DOCUMENT(S) AND ENSURE THEIR TENDER COMPLIES FULLY WITH THE OUTLINED REQUIREMENTS.

HK-N-68-General Notes


1 THE FIRE ALARM SYSTEM SHALL BE INSTALLED BY THE SPECIALIST CONTRACTOR TO FULLY COMPLY WITH THE REQUIREMENTS OF BS 5839-1:2017.


2 NO JOINTING OF THE WIRING SHALL BE PERMITTED.

LEGEND


FA — FIRE ALARM INTERFACE

EMERGENCY GAS SHUTOFF BUTTON

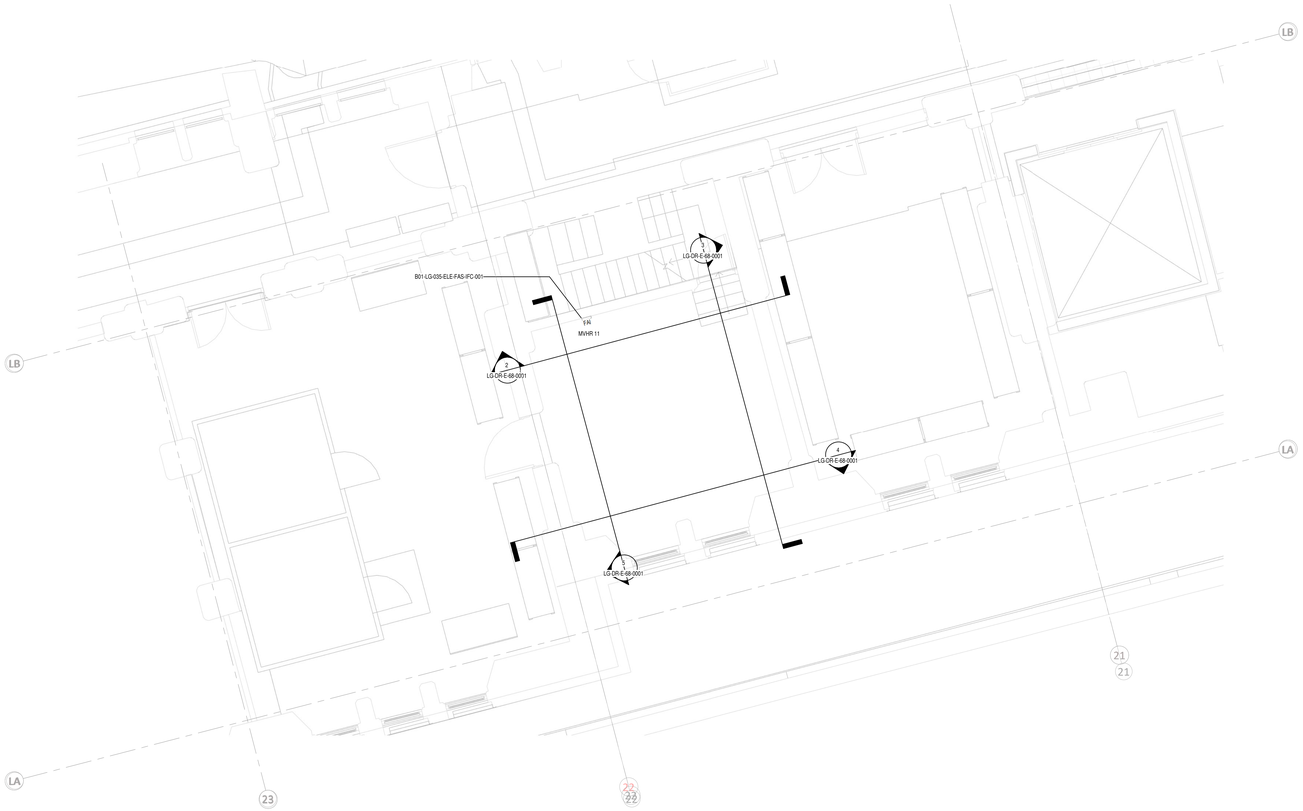


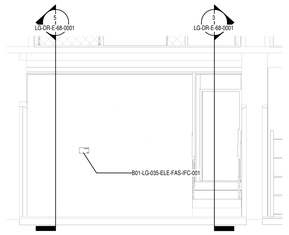


2 (68) Room LG-035 North Section
1 : 50

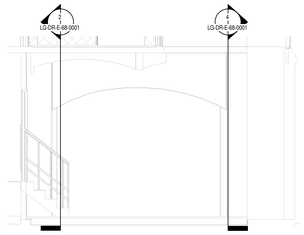

3 (68) Room LG-035 East Section
1 : 50

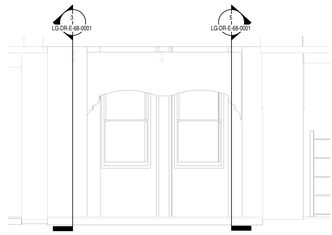

4 (68) Room LG-035 South Section
1 : 50

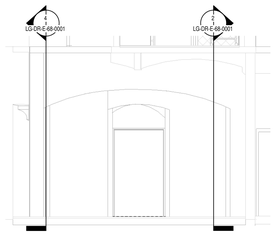

5 (68) Room LG-035 West Section
1 : 50

07/11/2023	ISSUED FOR CONSTRUCTION	C01	S Mash
02/08/2021	UPDATED IN LINE WITH CLASH REPORTS & COMMENTS	P05	J Staley
20/04/2021	ISSUED FOR TENDER	P04	J Staley
29/10/2020	ISSUED FOR WORK STAGE 5	P03	J Staley
30/08/2019	ISSUE FOR TENDER	P02	S Lu
27/08/2019	ISSUE FOR COMMENT	P01	S Lu
Date	Revision Description	Rev.	By

Revision Description

Manchester Office

2 Commercial Street
Castlefield
Manchester
M15 4RQ

T: 0161 832 2030
E: hk.manchester@hulley.co.uk

hulley & kirkwood consulting engineers

...Making Buildings Work

Project:
Manchester Town Hall Catering Works

Drawing Title:
FIRE ALARM LAYOUT LEVEL LG

Drawing Number:
OTH-HAK-TH-LG-DWG-V-6801

Revision: C01 **Rev Date:** 07/11/2023
Scale: 1 : 50
Drawn By: J Staley **Checked By:** D Farrimond
Approved By: D Farrimond
Arch Rev: -
Struct Rev: -

Issue Status:
CONSTRUCTION

A0