

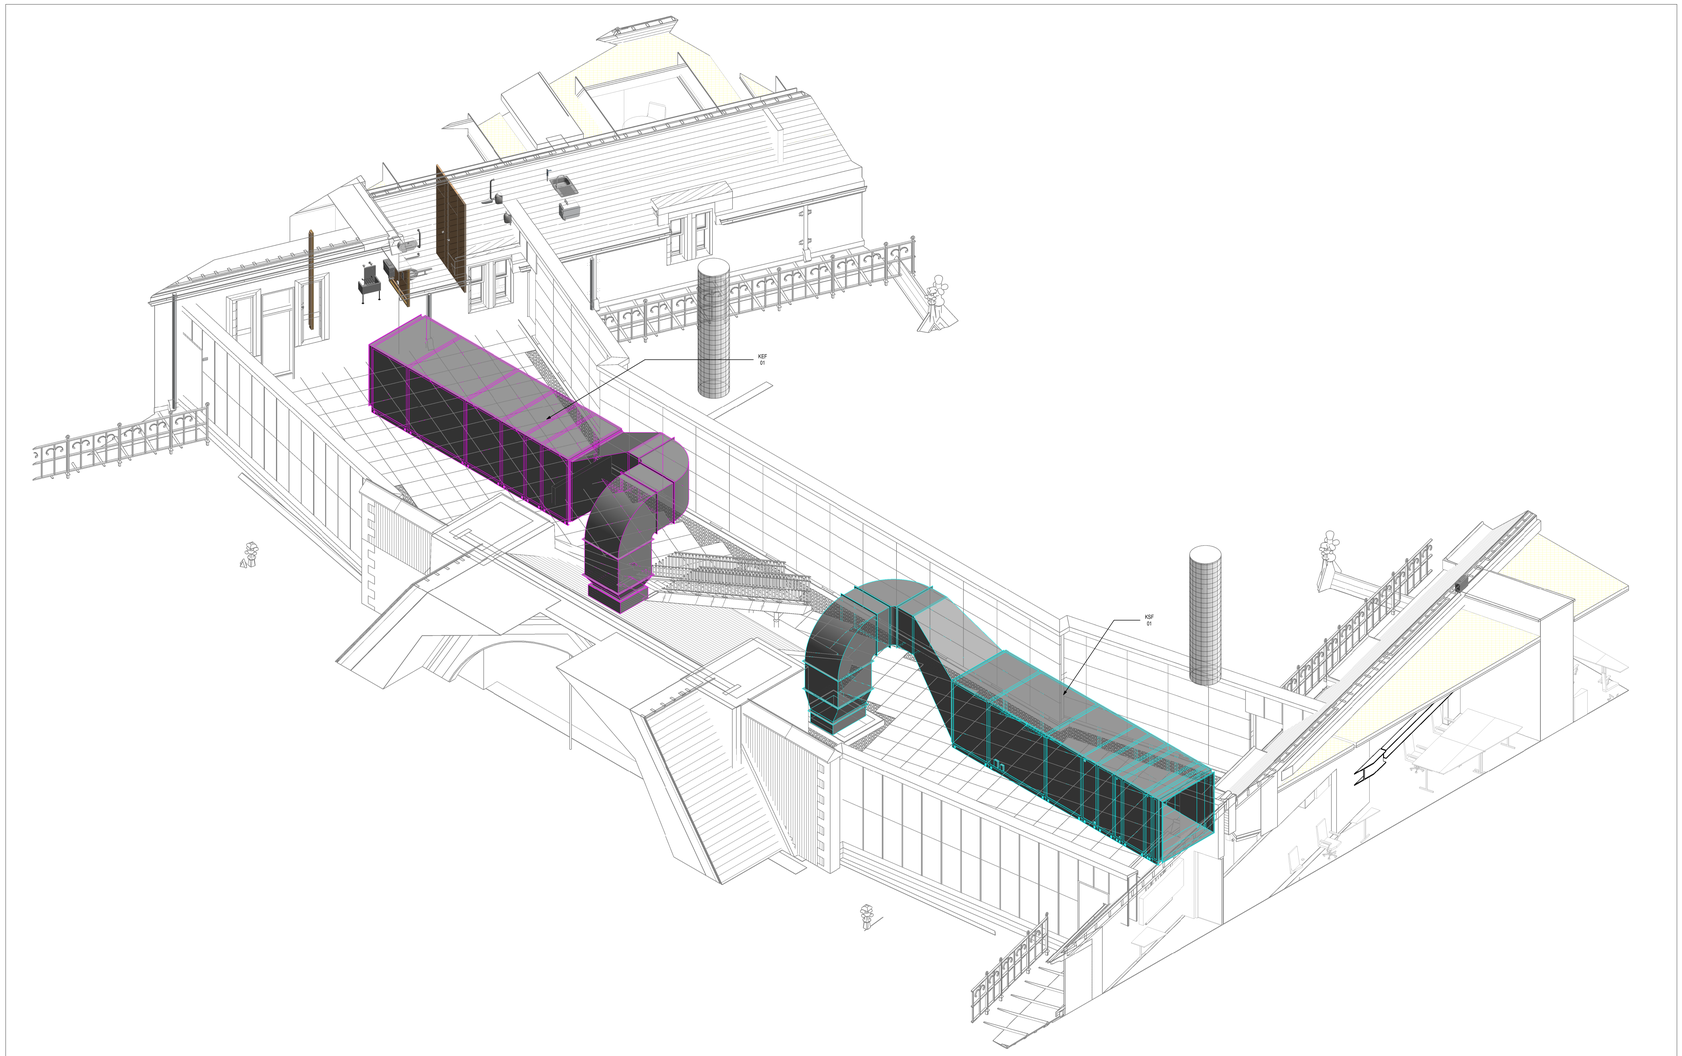


1 (57) Roof Coordination

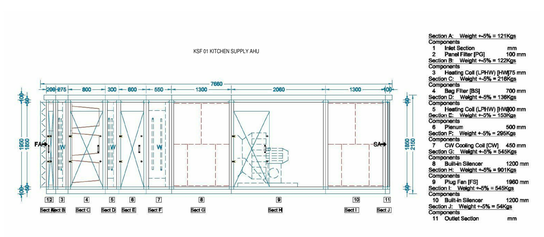

Section A Weight +-5% = 1215Kgs
Components
1 Inlet Section mm
2 Panel Filter [PG] 100 mm
Section B Weight +-5% = 1226Kgs
Components
3 Heating Coil (LPHW) [HWBT] mm
Section C Weight +-5% = 2195Kgs
Components
4 Bag Filter [BG] 700 mm
Section D Weight +-5% = 1365Kgs
Components
5 Heating Coil (LPHW) [HWBD mm
Section E Weight +-5% = 1539Kgs
Components
6 500 mm
Section F Weight +-5% = 2695Kgs
Components
7 CW Cooling Coil (CW) 450 mm
Section G Weight +-5% = 545Kgs
Components
8 Built-in Silencer 1200 mm
Section H Weight +-5% = 9015Kgs
Components
9 [Plug Fan [FI]] 1960 mm
Section I Weight +-5% = 545Kgs
Components
10 Built-in Silencer 1200 mm
Section J Weight +-5% = 595Kgs
Components
11 Outlet Section mm

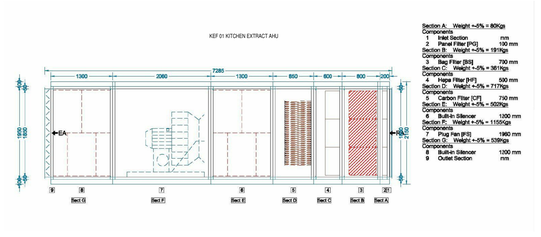

Section A Weight +-5% = 80Kgs
Components
1 Inlet Section mm
2 Panel Filter [PG] 100 mm
Section B Weight +-5% = 1975Kgs
Components
3 Bag Filter [BG] 700 mm
Section C Weight +-5% = 367Kgs
Components
4 Hepa Filter [HF] 500 mm
Section D Weight +-5% = 717Kgs
Components
5 Carbon Filter [CF] 710 mm
Section E Weight +-5% = 503Kgs
Components
6 Built-in Silencer 1200 mm
Section F Weight +-5% = 1195Kgs
Components
7 [Supply Fan [FI]] 1960 mm
Section G Weight +-5% = 539Kgs
Components
8 Built-in Silencer 1200 mm
9 Outlet Section mm

Date	Revision Description	Rev.	By
23/04/2021	ISSUED FOR TENDER	P01	J Staley

Revision Description

hulley & kirkwood consulting engineers

Manchester Office

2 Commercial Street
Castlefield
Manchester
M15 4RQ

T: 0161 832 2030
E: hk.manchester@hulley.co.uk

...Making Buildings Work

Project:
Manchester Town Hall Catering Works

Drawing Title:
VENTILATION LAYOUT LEVEL 06 (ROOF) SHEET 2 OF 2

Drawing Number:
OTH-HAK-TH-06-DWG-V-5702

Revision:	P01	**Rev Date:**	23/04/2021
Scale:	1 : 1		
Drawn By:	Author	**Checked By:**	Checker
		Approved By:	Approver
Arch Rev:	-		
Struct Rev:	-		

Issue Status:
STAGE 5

A0