
The contractor must verify all dimensions on site before commencing any work. If this drawing exceeds the quantities taken in any way Northedge Architecture are to be informed before the work is initiated.


Planning department can scale from drawings.

Contractors not to scale from drawings and dimensions to be checked on site prior to construction.


Drawings are based on Ordnance Survey - design and drawing content is subject to detailed Site Survey, Structural Survey, Site Investigations, Planning and Statutory Requirements and Approvals.This drawing is not to be re produced without express permission of the architect. This drawing and all associated designs indicated remain the copyright of the architect. Northedge Architecture Copyright.

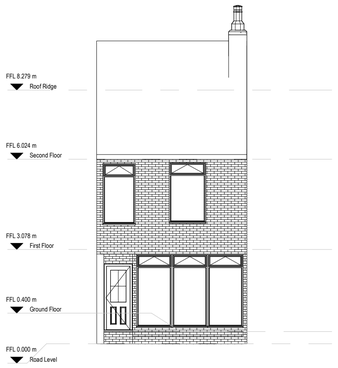


Existing Front Elevation
1 : 100

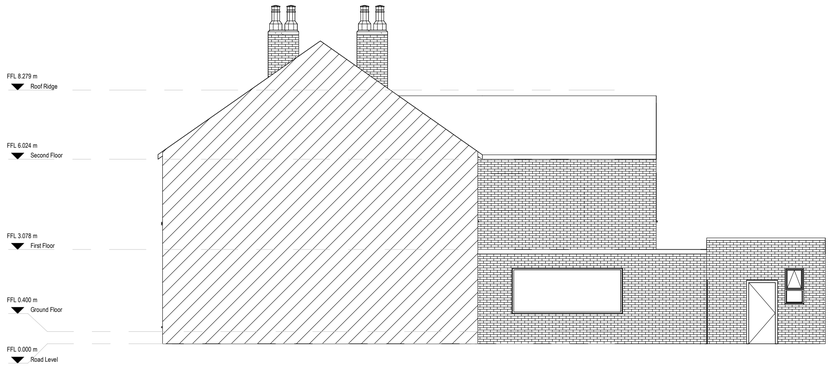


Existing Left-Side Elevation
1 : 100

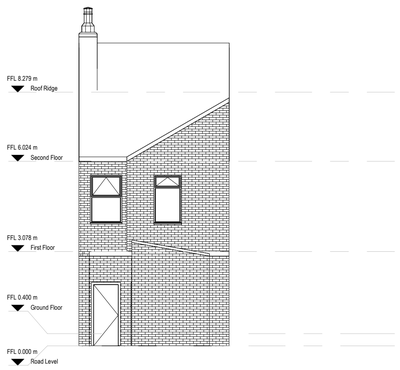


Existing Rear Elevation
1 : 100

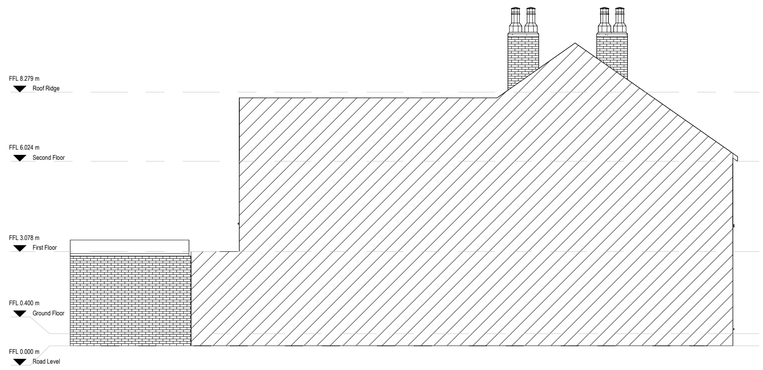


Existing Right-Side Elevation
1 : 100

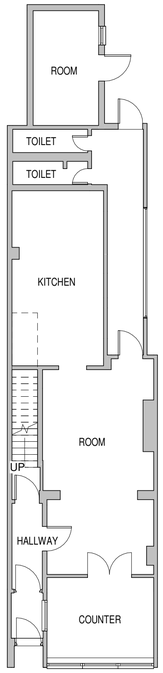

Existing Ground Floor
1 : 100

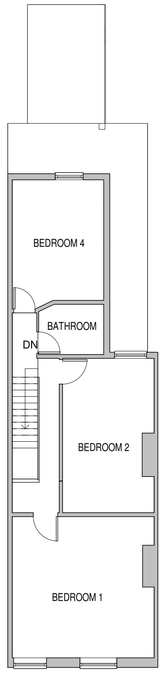

Existing First Floor
1 : 100

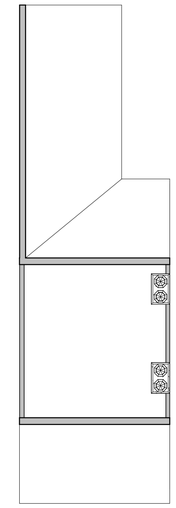

Existing Roof Plan
1 : 100





GRAPHIC SCALE: 1:100

NORTHEDGE

Project:
61 Reddish Lane
Manchester M18 7JH

Drawing Title:
Existing Plans and Elevations

Scale: 1 : 100@A1 Status: Project Status

Drawing Number: Revision:
26-59-00-001

Rev: Description: Issue Date:

T:0161 327 1986
design@northedgearchitecture.co.uk
www.northedgearchitecture.co.uk