




Front (east) Elevation
Scale: 1:100

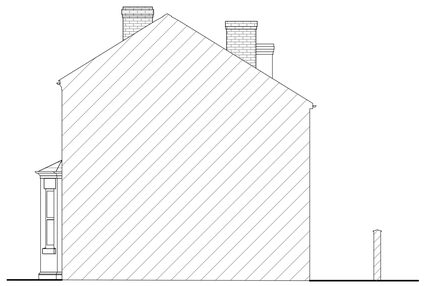

Side (north) Elevation
Scale: 1:100

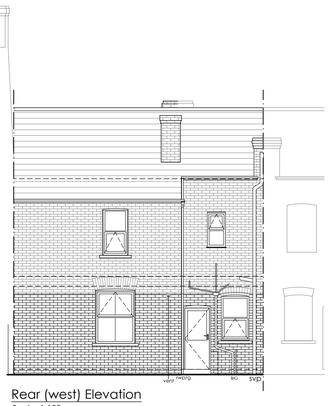

Rear (west) Elevation
Scale: 1:100

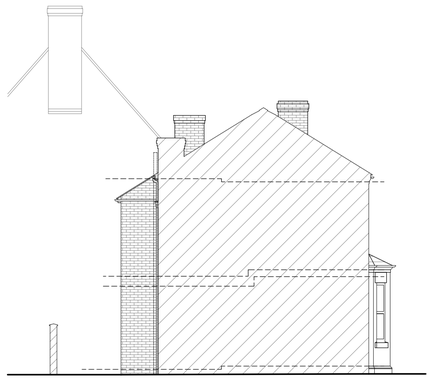

Front (south) Elevation
Scale: 1:100




Block Plan
Scale 1:500




Location Plan
Scale 1:1250

Key


Site Boundary

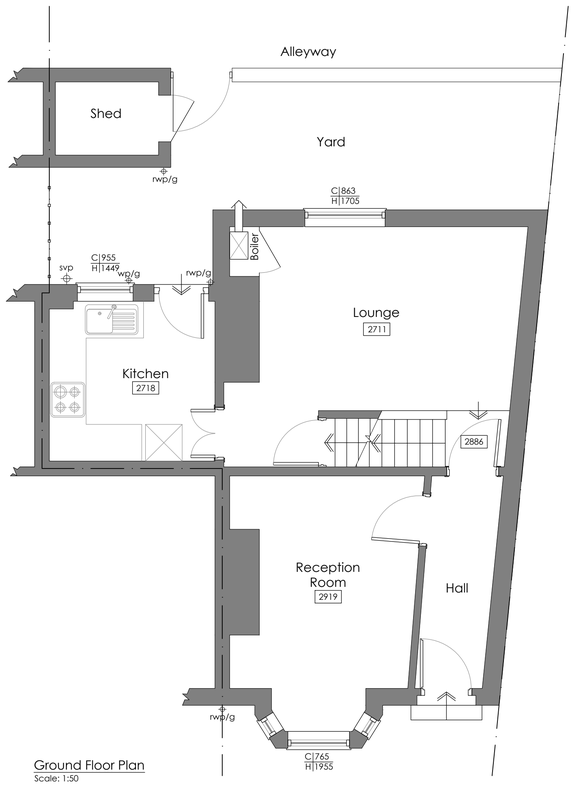

Ground Floor Plan
Scale: 1:50

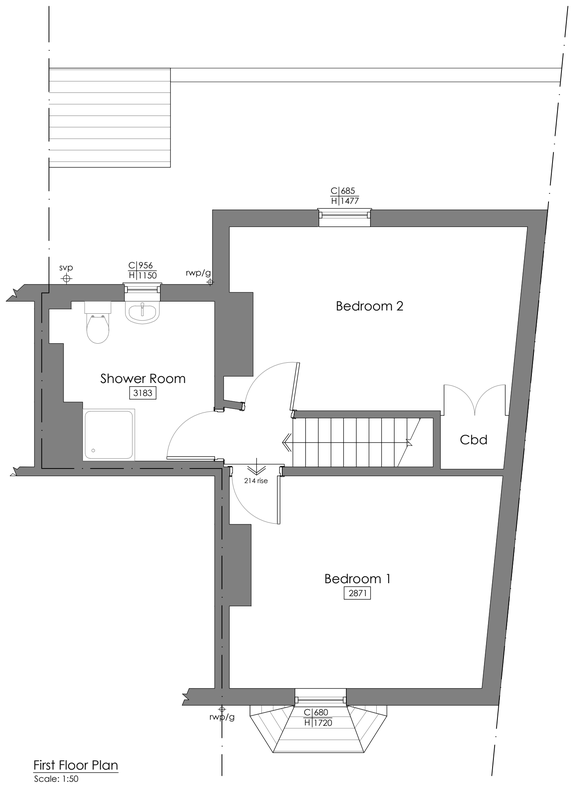

First Floor Plan
Scale: 1:50

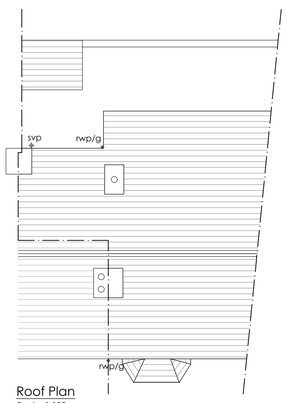

Roof Plan
Scale: 1:100

Scale Bar 1:50
0 1m 2m 3m 4m 5m

Scale Bar 1:100
0 2m 4m 6m 8m 10m

Scale Bar 1:500
0 10m 20m 30m 40m 50m

Scale Bar 1:1250
0 25m 50m 75m 100m 125m

Rev.	Notes.	Date.	By.
-	-	-	-

This drawing is the property of WhiteleyEaves Ltd, and the copyright is reserved. Therefore this drawing is not to be copied or disclosed by any unauthorised persons without the prior consent of WhiteleyEaves Ltd.

WHITELEYEAVES LTD
PROPERTY & CONSTRUCTION CONSULTANTS
Hollinwood Business Centre, Albert Street, Oldham, OL8 3QL
T 0161 537 9628
E info@whiteleyeaves.co.uk
W www.whiteleyeaves.co.uk

CLIENT	EILEEN
JOB NUMBER	1019
DATE	14.07.2026
DRAWING NAME	EXISTING PLANS & ELEVATIONS
SCALE DRAWN:	1:50/ 1:100/
PAGE SIZE	A1
REVISION	-
DRAWING NUMBER	02
ADDRESS	6 WILLIAM ST DIDSBURY MANCHESTER M20 6RQ
NOTES	.....
DRAWN BY:	TH
CHECKED BY:	.....