

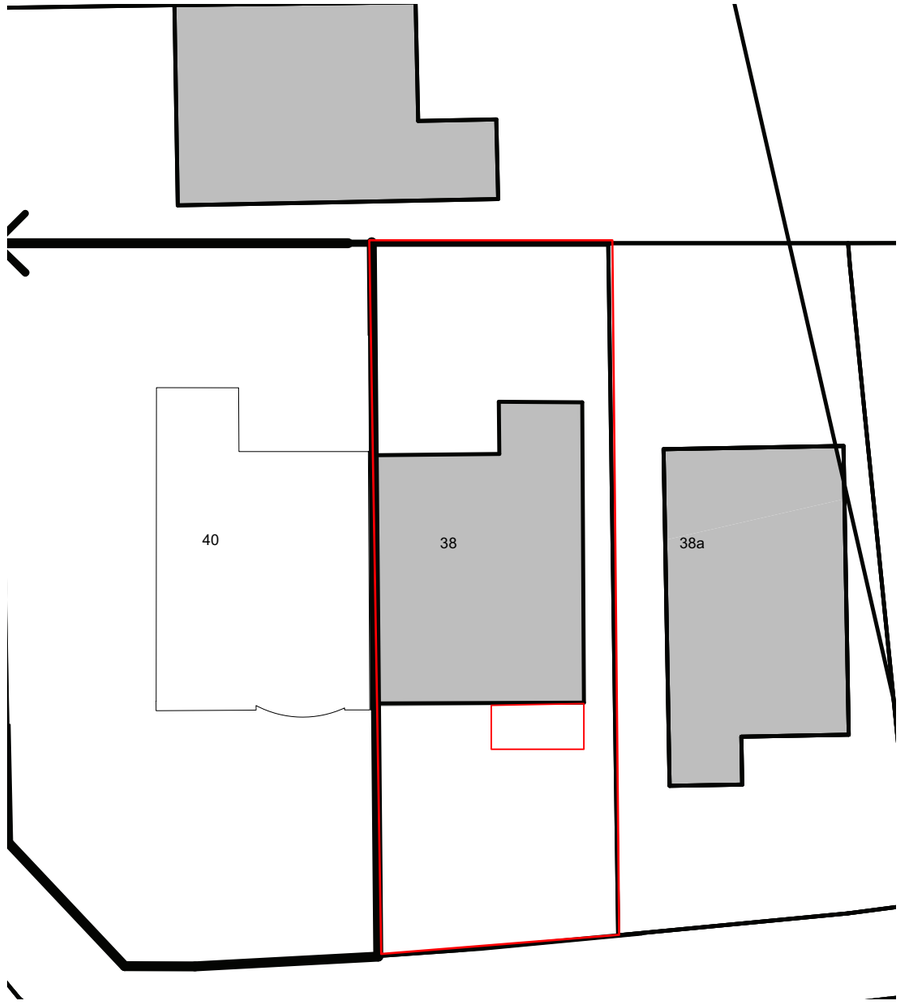


Existing Site Plasn
Scale:1:200

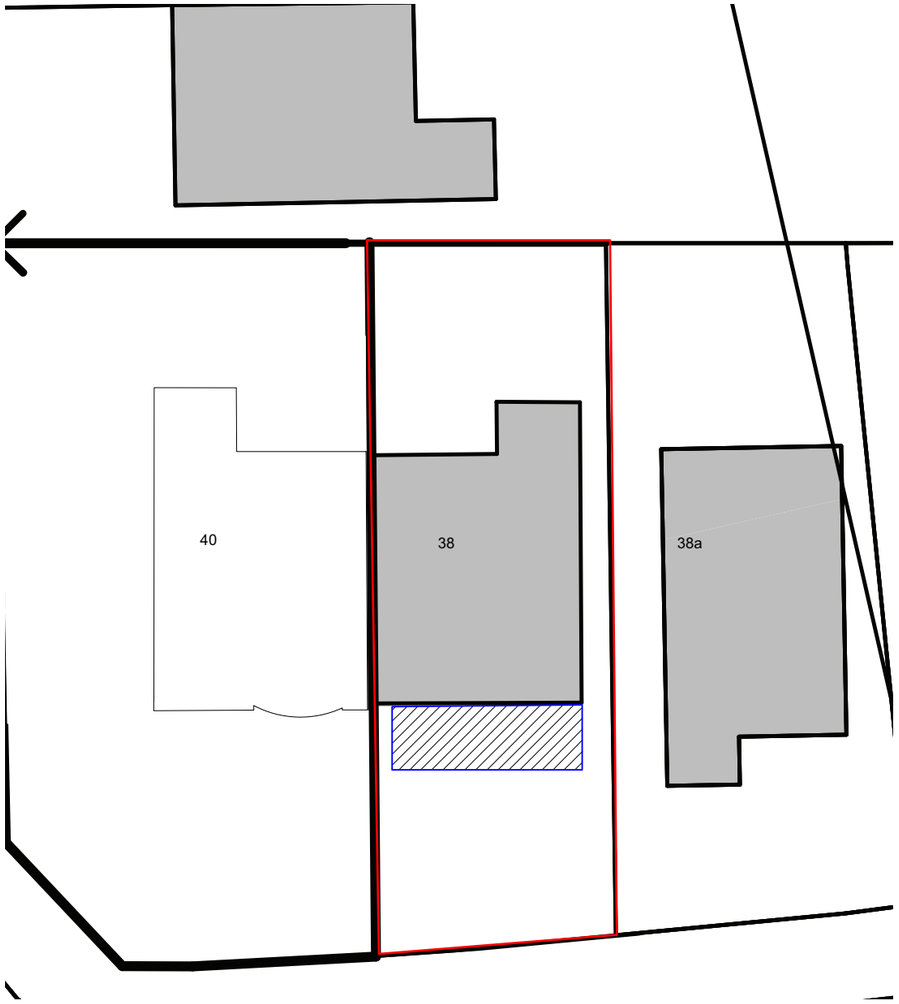

Proposed Site Plasn
Scale:1:200

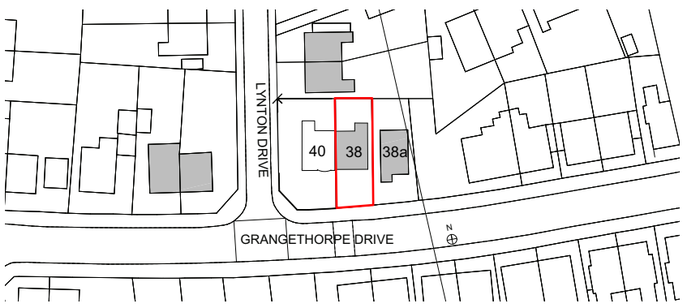

Existing Location Plan
Scale:1:1250

This drawing must not be reproduced without permission from NM Architectural Services LTD. All Dimensions are to be checked on site by the contractor/sub contractor. Any discrepancies to be reported to NM Architectural services LTD.

Client Name: Kaniz Fatima Chowdhury	**Drawing Title:** Existing and Proposed Site Plans	**Project Type:** Front Extension			**Check By:** MN	**Date:** 17.08.2026		**Revision Notes:**	Date:	NM Architectural Services LTD Mr M.Nawaz 07568569170	NM.
Project Address: 38 Grangethorpe Drive, M19 2LG	**Drawing Type:** Planning Submission	**Dwg No:**	GTP:001	**Scale:**	As Shown	**Rev:**					