

This drawing is protected by copyright and the information contained therein is the property of William McCall.
The drawing must not be copied and the information contained therein may not be used or disclosed without written permission of and in the manner permitted by William McCall.

0 1 2 3 4 5M
Scale 1:50@ A1

0 1 2 3 4 5 6 7 8 9 10M
Scale 1:100@ A1

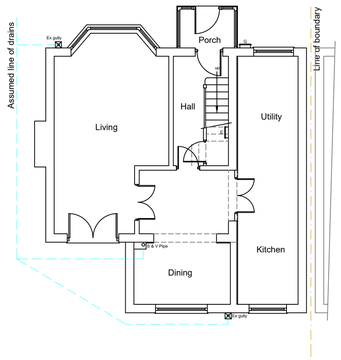

Existing Ground Floor Plan

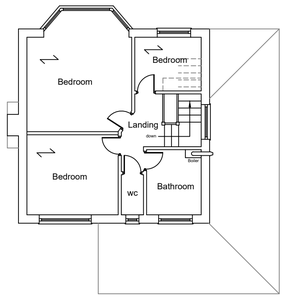


Existing First Floor Plan

1:100




Existing Front Elevation

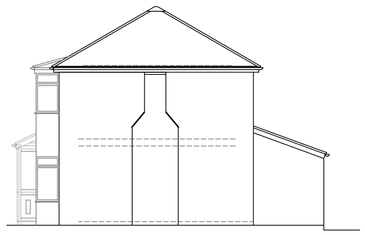

Existing Side Elevation



Existing Rear Elevation

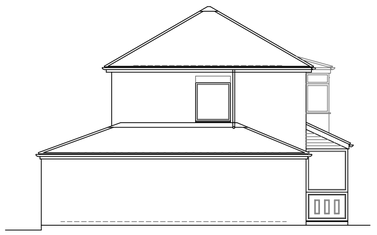


Existing Side Elevation

1:100




Proposed Front Elevation

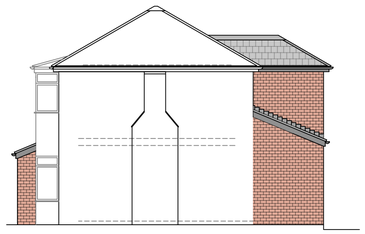

Proposed Side Elevation




Proposed Rear Elevation

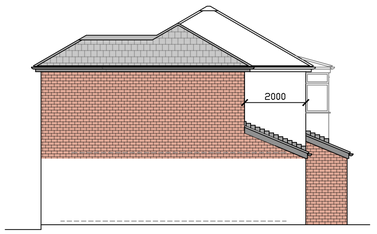


Proposed Side Elevation

1:100

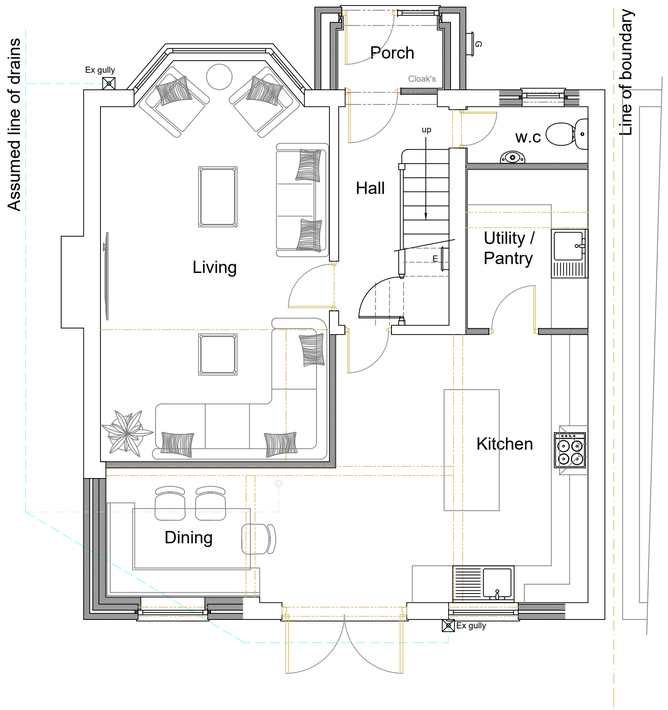

Proposed Ground Floor Plan

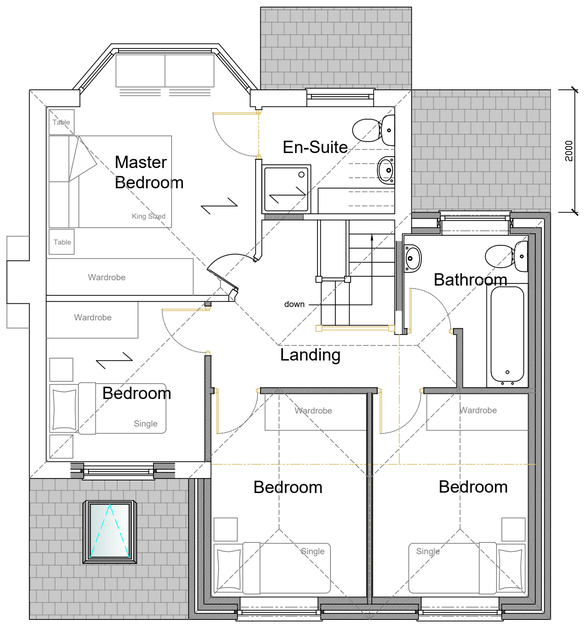

Proposed First Floor Plan

1:50

19/08/26 - REV A -
Scheme revised as per the Planning Officers comments

Stage :- Householder Planning			
Project Title :- Proposed First Floor Side Extension, Two Storey Rear Extension & Front Porch Extension			
Drawing Title :- Existing & Proposed Plans & Elevations			
Client :- Mr & Mrs Ugwu			
Drwg No :- 05/26/59	1 of 2	Date :- May '26	Rev :- REV A
Scale :- 1:100 & 1:50@A1		Drawn:- SCM	Checked :-
Site Address :- 82 Nina Drive, Moston, Manchester, M40 5SA			

The Old Post Room
34 Chew Valley Road
Greenfield
Saddleworth
OL3 7DA
Tel: 01457 871202
www.william-mccall.com | enquiries@william-mccall.com

A1