


Ordnance Survey (c) Crown Copyright 2026. All rights reserved. Licence number 100022432

SITE LOCATION PLAN
1:1250

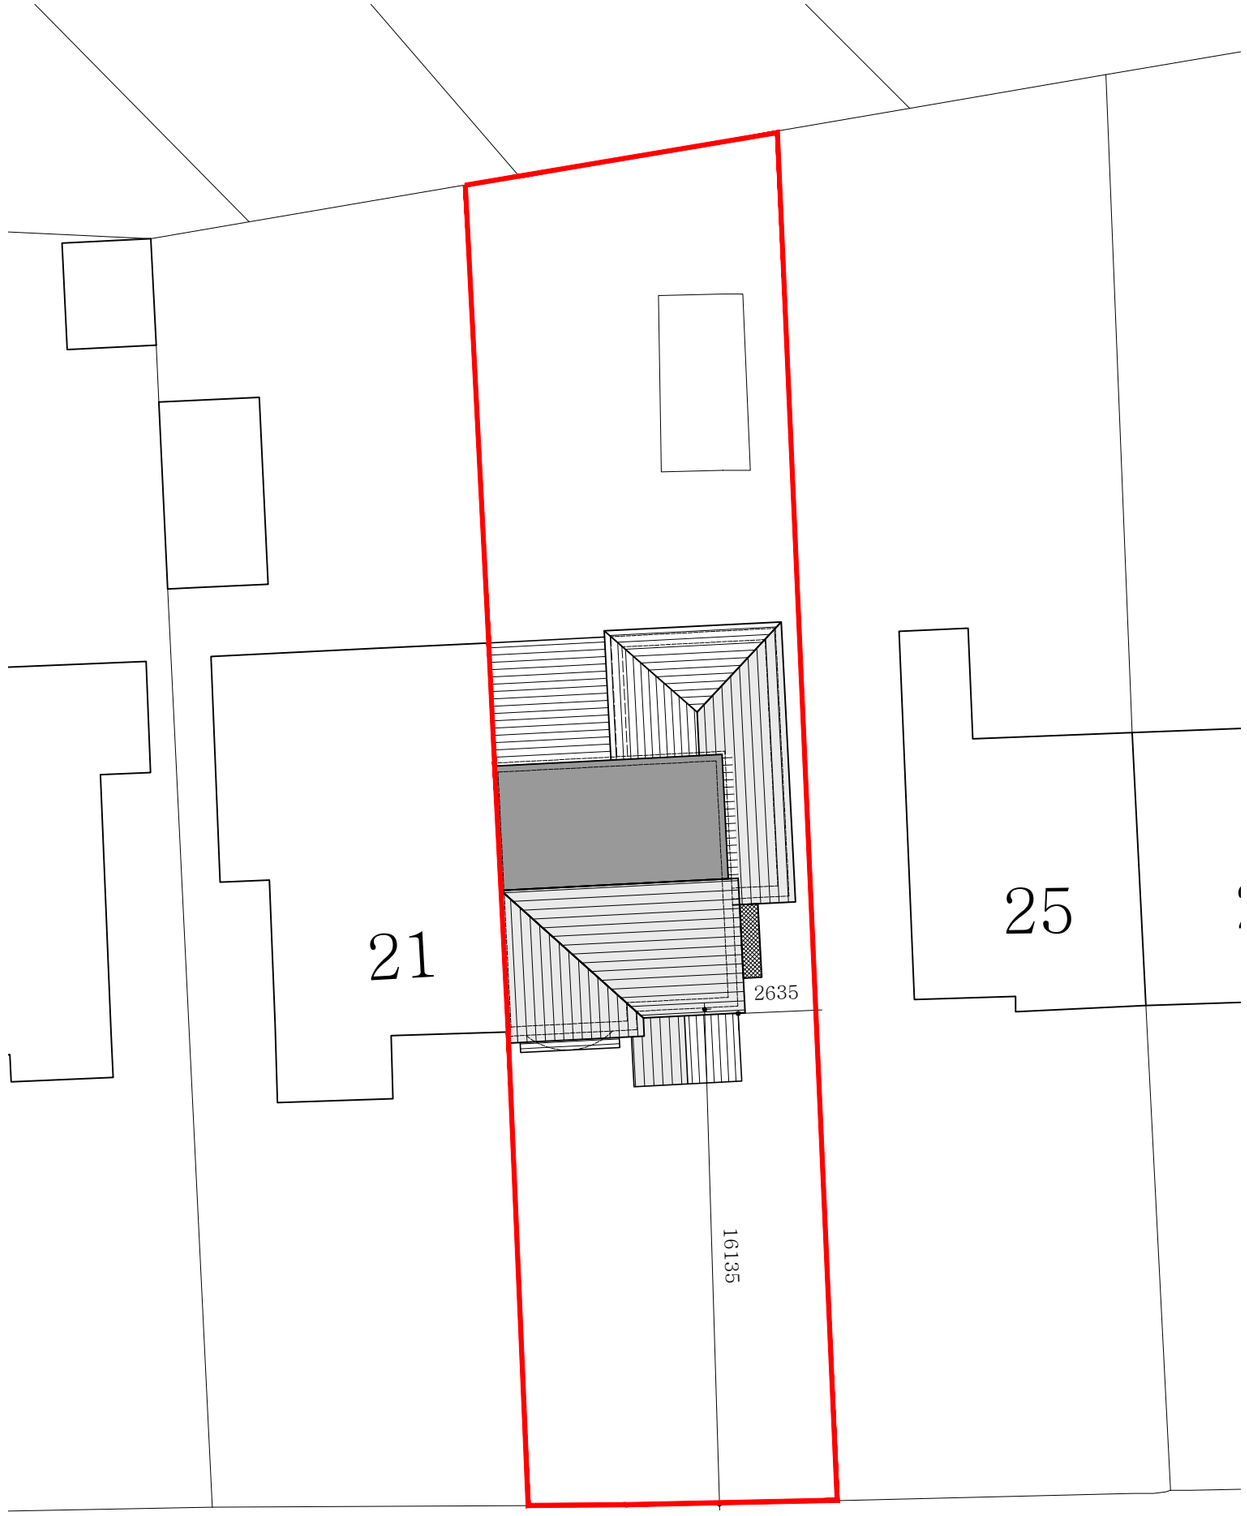

BLOCK PLAN
1:200

LUM
LUMITEKTON

U253-P01A

Revisions

revision	date	comments
A	20.08.26	Block plan updated

Job Title
Residential development

Site Address
23 Ardern Rd, Crumpsall,
Manchester, M8 4WN

Drawing Title
Site plans

Scale
As shown @ A3

Date
16.06.26

Drawn
uf

A. 275a Upper Brook St
Manchester
M13 0HR

T. 07894401574
E. umar@lumitekton.com