
Copyright of **NOVUS HAUS**

All Dimensions are to be checked on site

Any Discrepancies are to be reported immediately to the Architect or Main Contractor

A1

PAPER SIZE

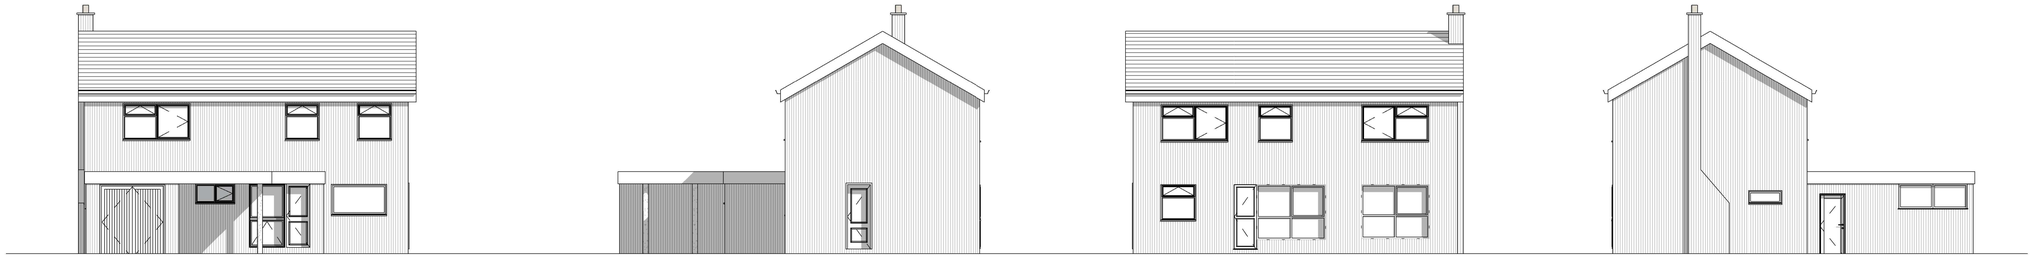

Front Elevation (Existing)

Scale 1 : 100 @ A1

Side 1 Elevation (Existing)


Scale 1 : 100 @ A1

Rear Elevation (Existing)

Scale 1 : 100 @ A1


Side 2 Elevation (Existing)

Scale 1 : 100 @ A1

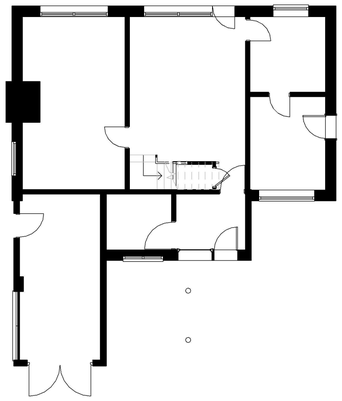


00 - Ground Floor (Clean)

Scale 1 : 100 @ A1

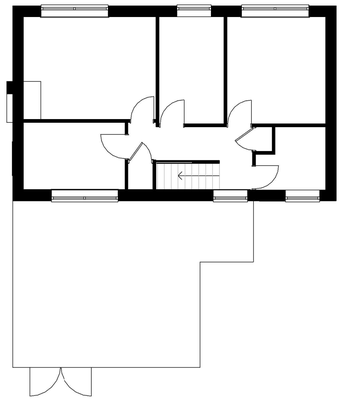

01 - First Floor (Clean)

Scale 1 : 100 @ A1

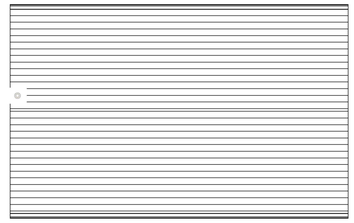

RL02_Roof Plan (Clean)

Scale 1 : 100 @ A1

0m 2m 4m 6m 8m 10m

SCALE 1:100 @ A1

Rev	Date	Description	Drawn
P1	20/08/2026	Planning Submission	GN

Status:
Stage 03 - NMA

Existing Building

NH-NW-260725-PL-010

Project Name:
Fairwood Road | Re-Model

Project no:
NH-NW-260725

Scale
BA1=1:50 | BA3=1:100
1 : 100

Drawn by:
GN

Date:
20/08/2026

Rev:
P1

NOVUS HAUS

Contact us:
info@nhhome.co.uk
www.nhhome.co.uk

| novus_haus