

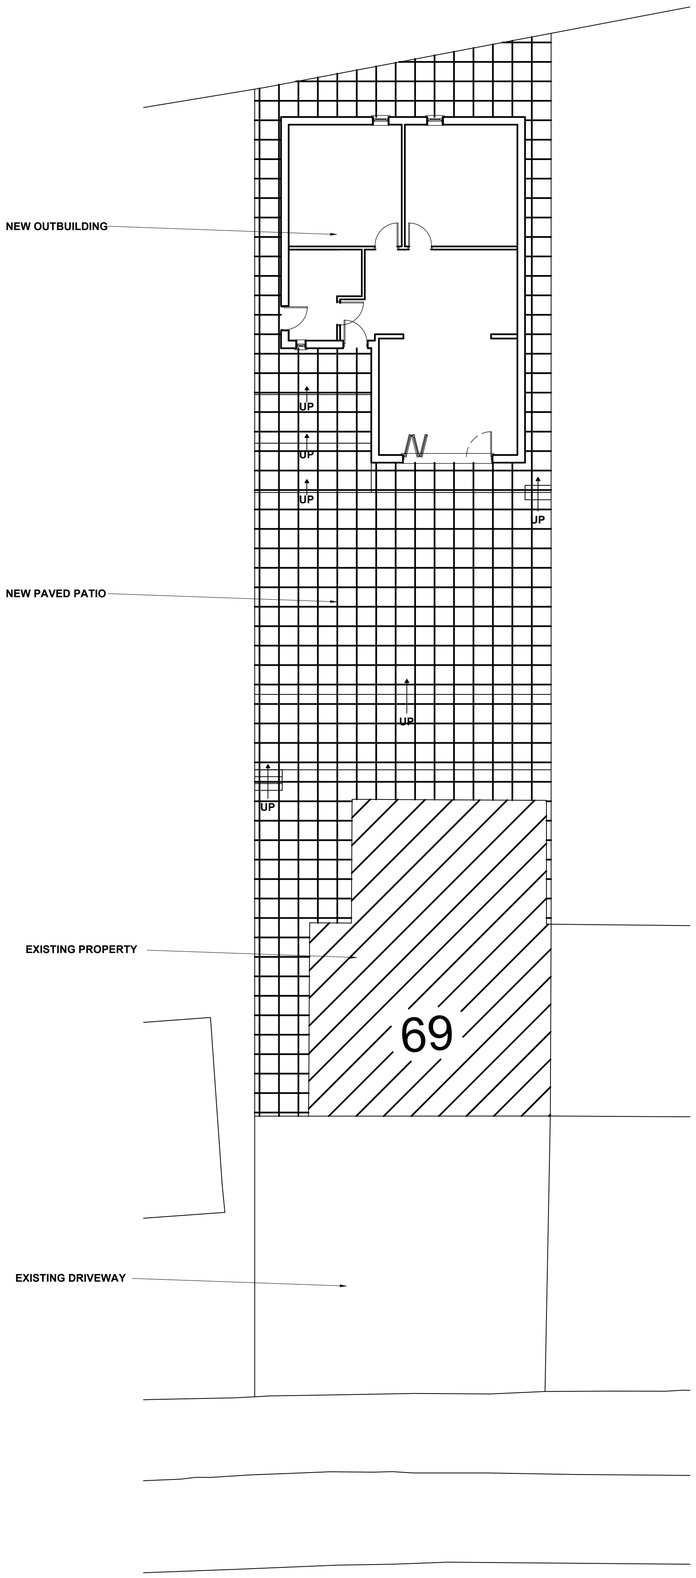



Proposed Site Plan 1:100

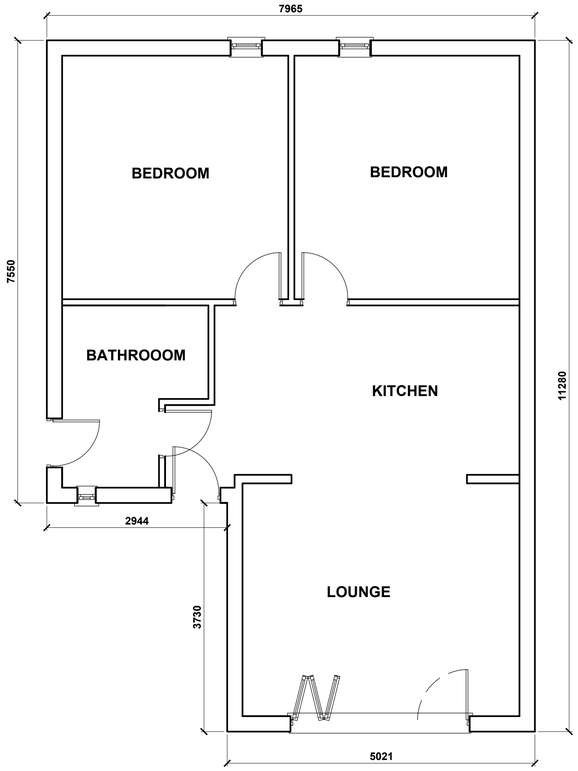


PROPOSED PLAN

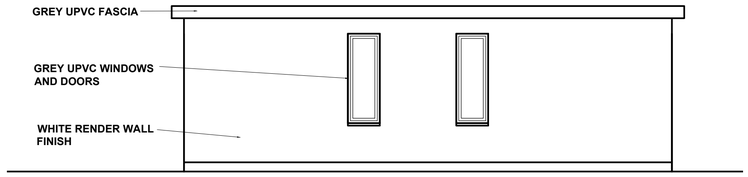


REAR ELEVATION

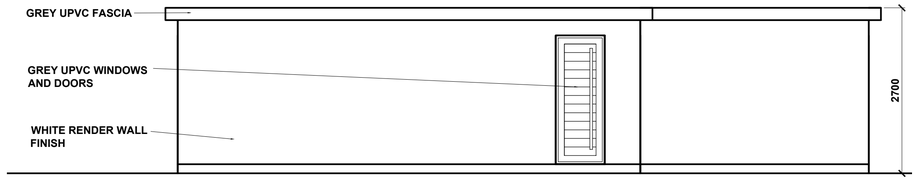


SIDE ELEVATION

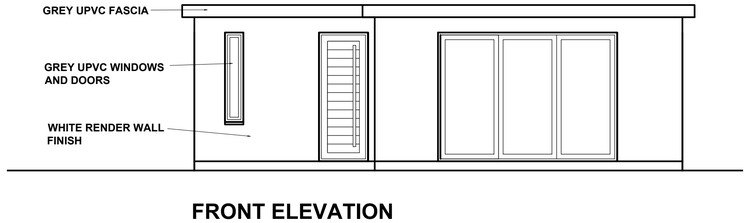

FRONT ELEVATION

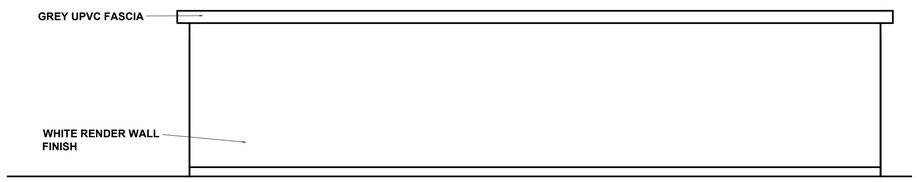

SIDE ELEVATION

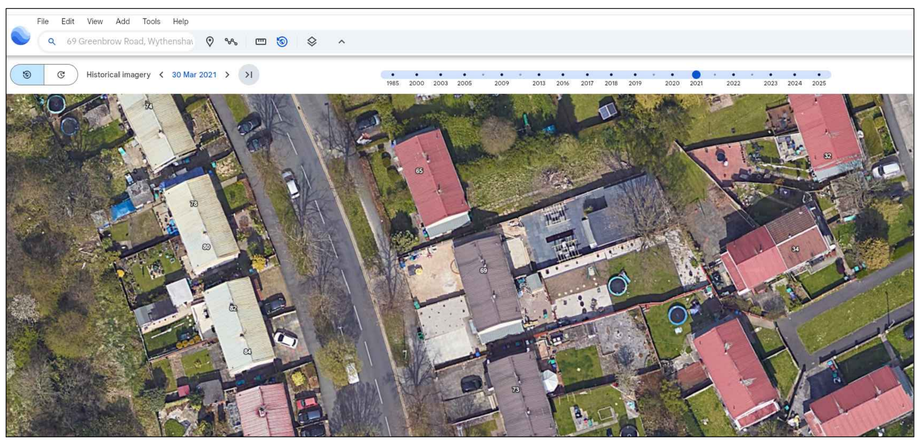

1:50 1m 0 1m 2m 3m 4m 5m

1:100 2m 0 2m 4m 6m 8m 10m

1:1250 25m 0 25m 50m 75m 100m 125m

1:200 4m 0 4m 8m 12m 16m 20m

rev	Revision details	Date
*	*	*

This drawing is not authorised unless signed as checked & approved

Address
69 Greenbrow Road

Job Title
Retrospective Application for the Retention of a 2 bed dwellinghouse and hard landscaping

Drawing title
Proposed Site Plan & Proposed Plans and Elevations

RJS Architecture
23 Ellerslie Avenue,
Rainhill, L35 4QD
Mob:07511515637

Chkd	Appvd	date	scale	drawn
		JUL 25	1:50/ 1:100@A1	rs

DRAWING No | rev A