



Existing Site Plan 1:100

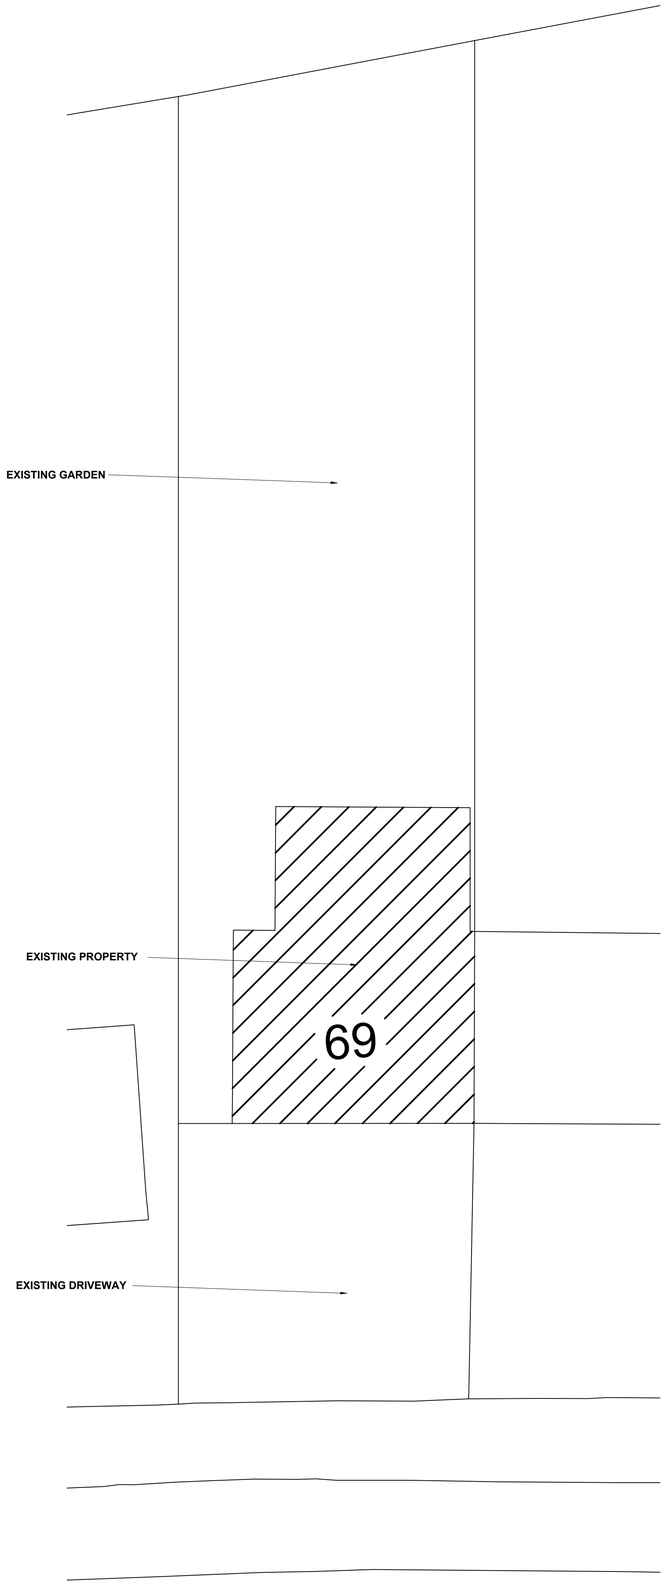


Existing Block Plan 1:200




Proposed Block Plan 1:200

1:50
1m 0 1m 2m 3m 4m 5m

1:100
2m 0 2m 4m 6m 8m 10m

1:1250
25m 0 25m 50m 75m 100m 125m

1:200
4m 0 4m 8m 12m 16m 20m




Location Plan (North Up)

| * | . | . |
|---|---|---|
| rev | Revision details | Date |

This drawing is not authorised unless signed as checked & approved

Address
69 Greenbrow Road

Job Title
Retrospective Application for the Retention of a 2 bed dwellinghouse and hard landscaping

Drawing title
Existing Site Plan, Location Plan & Block Plans

**RJS Architecture**
23 Ellerslie Avenue,
Rainhill, L35 4QD
Mob:07511515637

| Chkd | Appvd | date | scale 1:100/1:200/1:1250@A1 | drawn |
|---|---|---|---|---|
| | | JUL 25 | | rs |

DRAWING No — rev A