
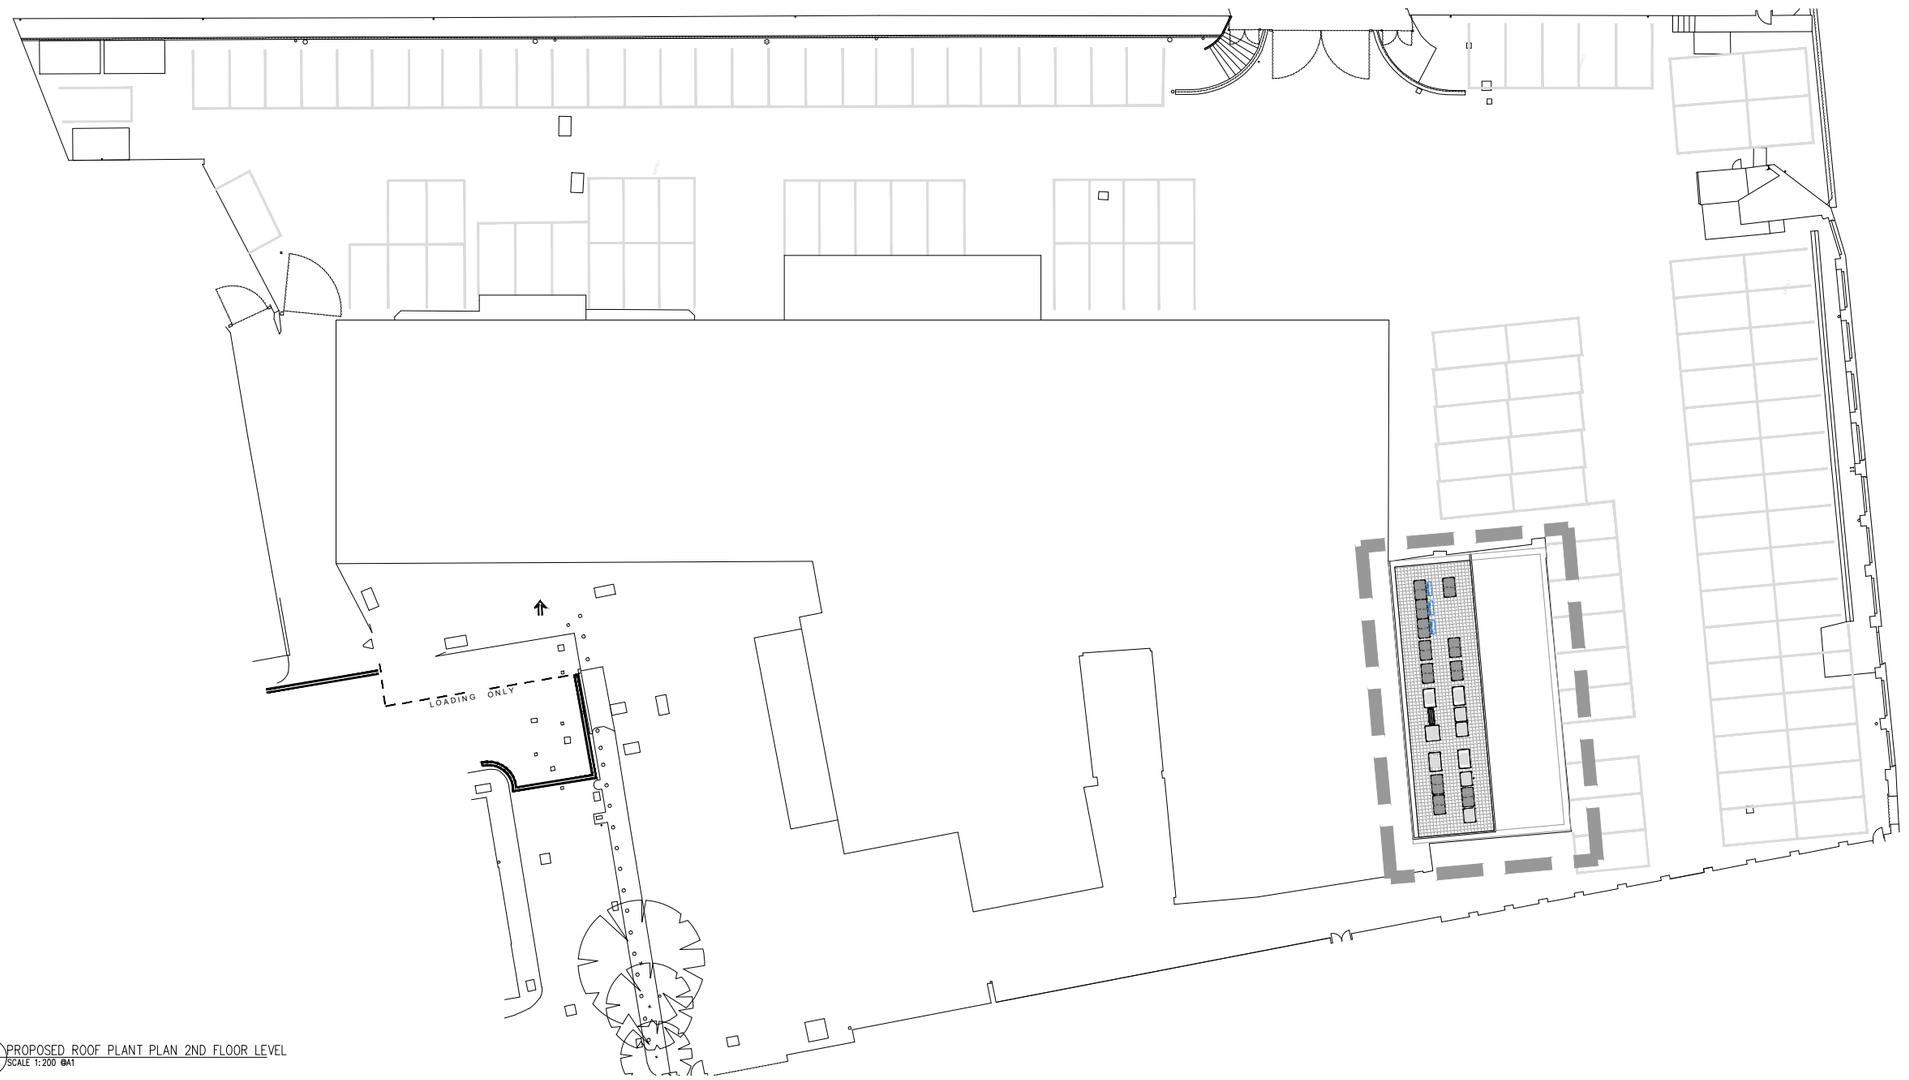


01 PROPOSED ROOF PLANT PLAN 2ND FLOOR LEVEL
100 SCALE 1:200 @A1

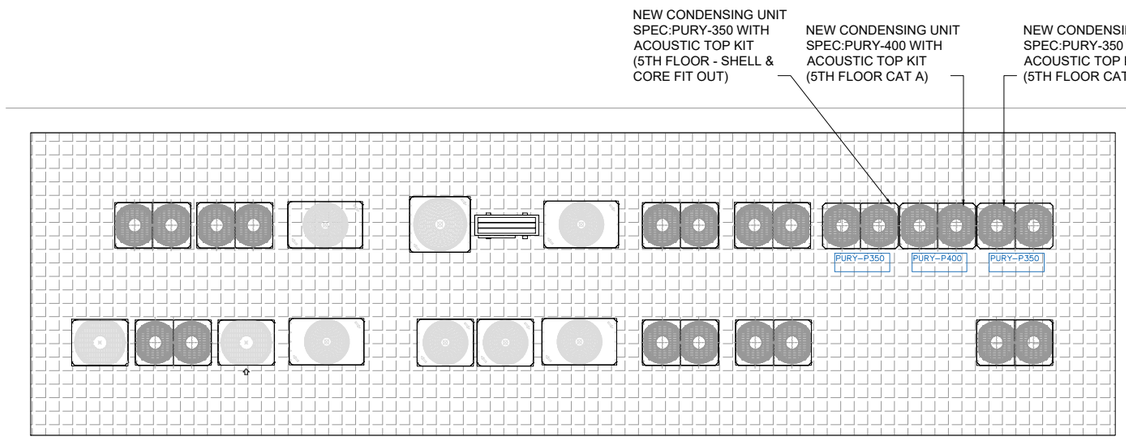

02 PROPOSED ROOF PLANT PLAN 2ND FLOOR LEVEL
100 SCALE 1:50 @A1

NOTES

ORIGINAL A1

DO NOT SCALE FROM THIS DRAWING.
ALL DIMENSIONS TO BE CHECKED ON SITE.
(DRAWINGS MAYBE SCALED FOR LOCAL AUTHORITY & PLANNING PURPOSE ONLY)
COPYRIGHT PROTECTED.

FOR PLANNING
DO NOT USE FOR CONSTRUCTION

CONSULTANT REFERENCES IN DRAWING:

STRUCTURAL - REF/REVISION

N

KEY

NEW CONDENSERS

0 2 4 6 8 10m
Scale 1:200

0 0.5 1.0 2.0 2.5m
Scale 1:50

REV	DATE	DESCRIPTION	DRAWN	CHECKED
3.01	22/06/2026	ISSUED FOR PLANNING Issued for PLANNING	JW	ARB
3.00	20/11/24	ISSUED FOR PLANNING Issued for planning.	JW	ARB

BLOK PROJECTS

PROJECT
LINLEY HOUSE
MANCHESTER

DRAWING REFERENCE
PROPOSED MECHANICAL PLANT
SECOND FLOOR ROOF DECK

DRAWN	CHECKED	DRAWING No
ARB	JG	BP - PL 100

STAGE	REV	JOB REFERENCE	DRAWING SCALE	DATE
3	01	24-235	VAR @ A1	29.11.24

WEBSITE : www.blokprojects.com
TELEPHONE : +44 (0)161 452 3668
EMAIL : info@blokprojects.com