

UNIT SPEC:PURY-350 WITH ACOUSTIC TOP KIT (5TH FLOOR - SHELL & CORE FIT OUT)

NEW CONDENSING UNIT SPEC:PURY-400 WITH ACOUSTIC TOP KIT (5TH FLOOR CAT A)


NEW CONDENSING UNIT SPEC:PURY-350 WITH ACOUSTIC TOP KIT (5TH FLOOR CAT A)

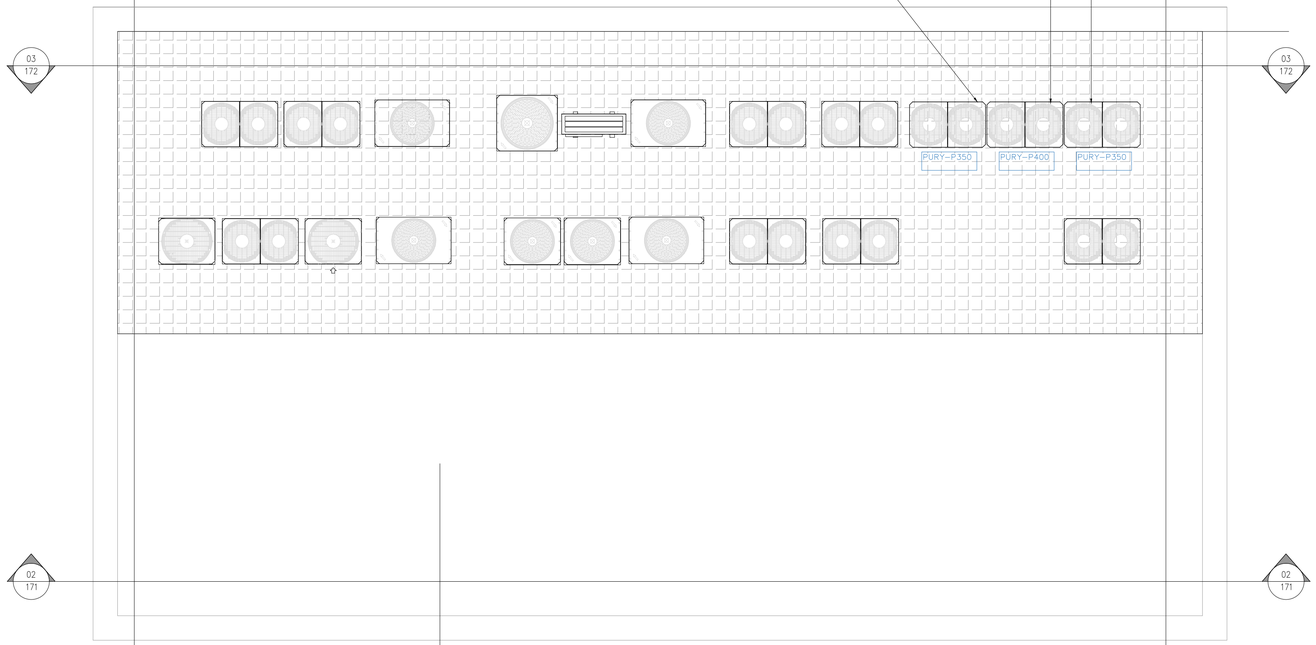

01 172 PROPOSED PLANT DECK PLAN
SCALE: 1:50 @ A1

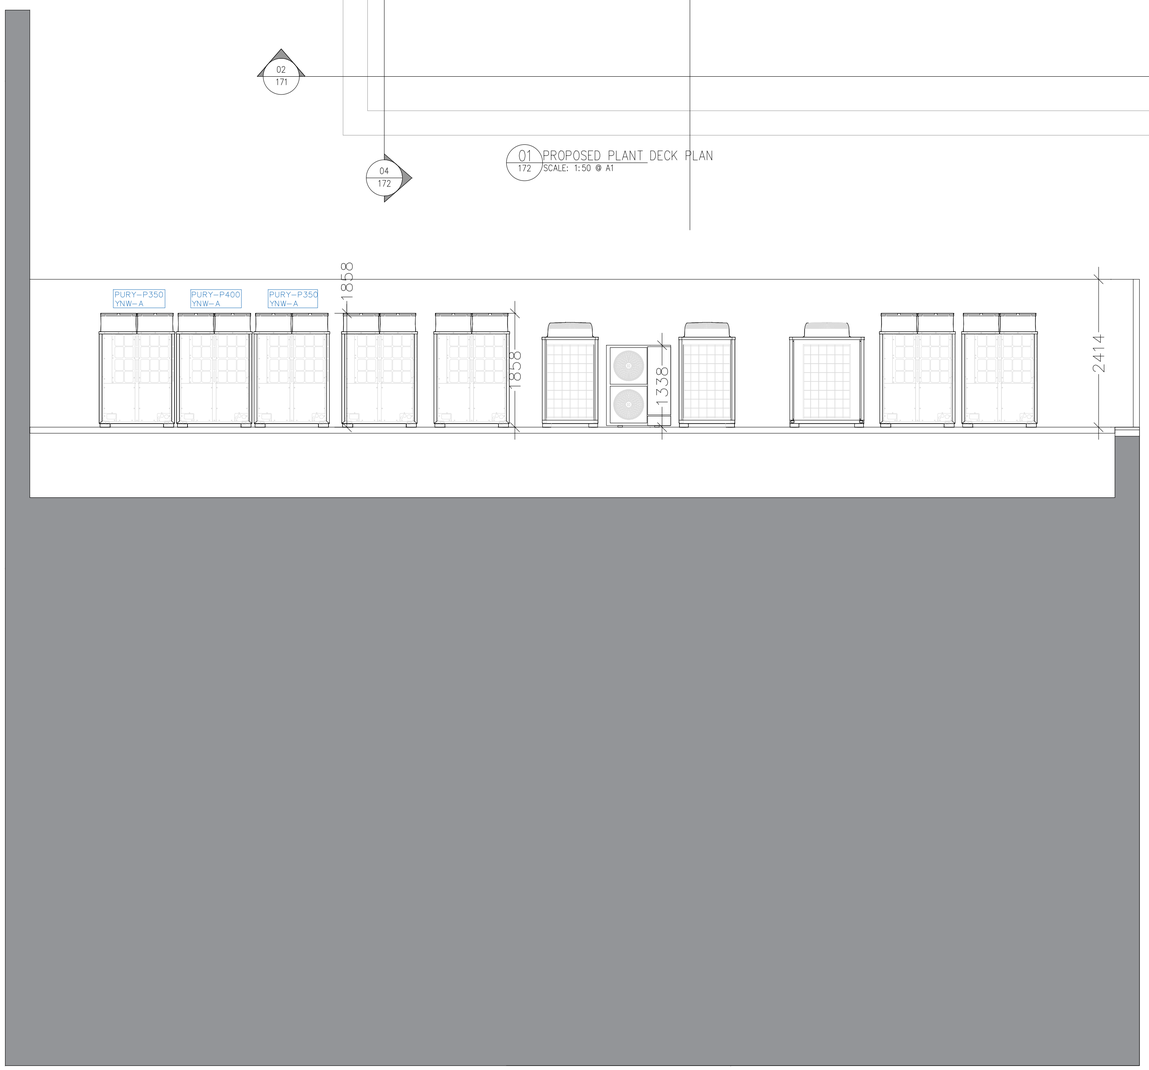

03 172 PROPOSED SECTION
SCALE: 1:50 @ A1

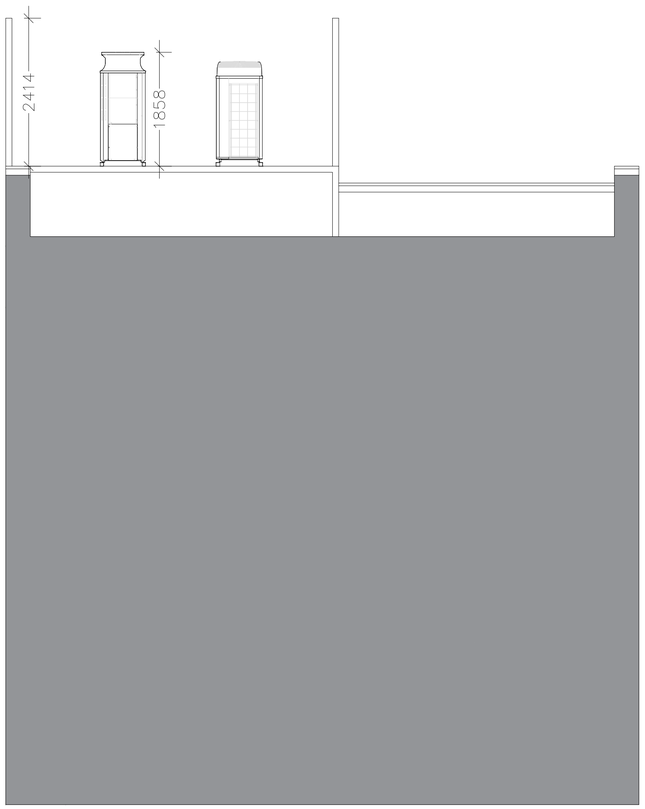

04 172 PROPOSED SECTION
SCALE: 1:50 @ A1

NOTES

ORIGINAL A1

DO NOT SCALE FROM THIS DRAWING.
ALL DIMENSIONS TO BE CHECKED ON SITE.
(DRAWINGS MAYBE SCALED FOR LOCAL AUTHORITY & PLANNING PURPOSE ONLY)
COPYRIGHT PROTECTED.

FOR PLANNING
DO NOT USE FOR CONSTRUCTION

CONSULTANT REFERENCES IN DRAWING:

STRUCTURAL - REF/REVISION

KEY

NEW CONDENSERS

0 0.5 1.0 2.0 2.5m
Scale 1:50

REV	DATE	DESCRIPTION	DRAWN	CHECKED
3.01	22/06/2026	ISSUED FOR PLANNING Issued for PLANNING	JW	ARB
3.00	28/01/24	ISSUED FOR PLANNING Issued for planning.	JW	ARB

BLOK PROJECTS

PROJECT
LINLEY HOUSE MANCHESTER

DRAWING REFERENCE
PROPOSED MECHANICAL PLANT SECTION SHEET TWO

DRAWN	CHECKED	DRAWING No		
ARB	JG	BP - PL 172		
STAGE	**REV**	**JOB REFERENCE**	**DRAWING SCALE**	**DATE**
3	01	24-235	1:200@A1	28.01.24

WEBSITE : www.blokprojects.com
TELEPHONE : +44 (0)161 452 3668
EMAIL : info@blokprojects.com