Small Power Abbreviations

C	Cleaners
CE	Cooker Extract
CU	Condenser Unit
DF	Down Flow
DIS	Disabled Alarm
EF	Extract Fan
FAP	Fire Alarm Panel
HD	Hand Dryer
IAP	Intruder Alarm Panel
MVHR	Mechanical Ventilation with Heat Recovery
PH	Panel Heater
WH	Water Heater
WL	Worktop Level - 1000mm AFFL
HL	High Level - 2200mm AFFL
CL	Ceiling Level

Containment

	150mm x 55mm Basket
	100mm x 55mm Basket

Fire Wall

	60 Minute Fire Wall

Lighting Box & Controls

CR	Click Ceiling Rose c/w End Box & EMM	6
V4-S2 LCM	Lighting Control & Kit - V4-S2	5
V4-S LCM	Lighting Control & Kit - V4-S	1
V4-6 LCM	Lighting Control & Kit - V4-6	2
V4-10 LCM	Lighting Control & Kit - V4-10	1
	SLW360N - PIR light controller	17

Heights

Dis WC Hand Dryer - 900mm AFFL to underside of HD

Std WC Hand Dryer - 1150mm AFFL to underside of HD


AC Isolators - 800mm from underside of unit to underside of Isolator


Sockets & Spurs - 450mm AFFL to underside / 1000mm in Kitchens above worktops to underside

High Level Spurs - 2200mm AFFL to underside

External lighting - 2700mm from underside of building to underside of light

Photocell - 2700mm from underside of building to underside of PC

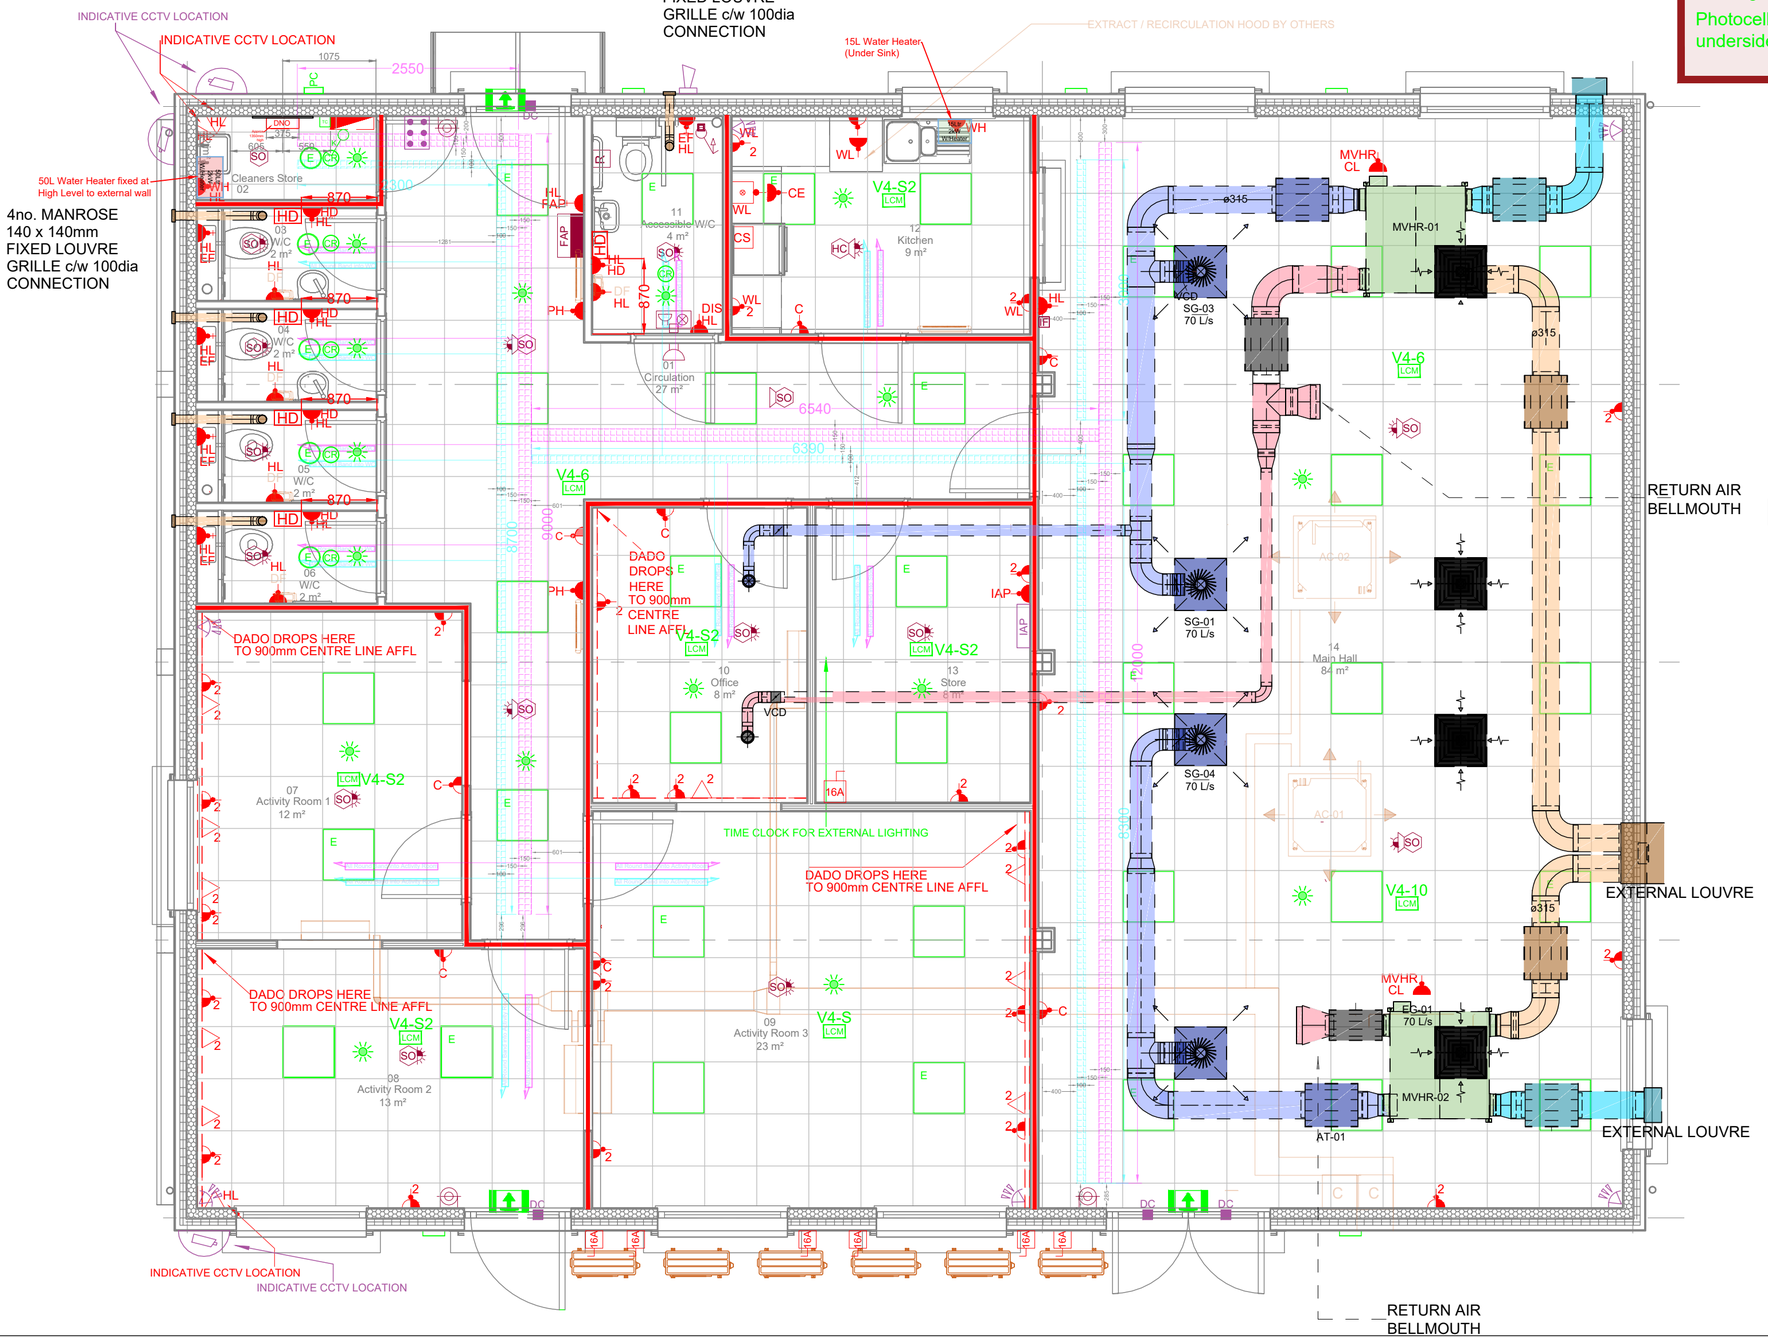

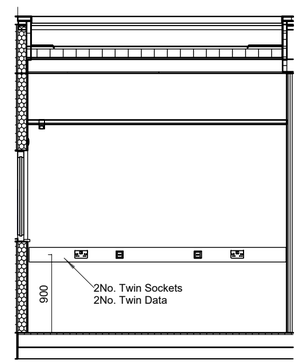

Dado Wall Elevation

7	Condensers moved to new location	18/08/2026
6	Water heaters identified	13/07/2026
5	DNO position added, PIR's identified	12/06/2026
4	HD & Spur shown to Acc WC	08/04/2026
3	Power added to Kitchen roller shutter	07/04/2026
2	Plant Room finalised	01/04/2026
1	First Issue	27/03/2026

WARNER
ELECTRICAL CONTRACTORS LTD
Unit 15, The Trade Yard, Barmston Road, Beverley, East Yorkshire, HU17 0LA

THIS DRAWING AND DESIGN IS THE SOLE PROPERTY OF WARNER ELECTRICAL CONTRACTORS LTD AND MUST NOT BE COPIED, LOANED OR COMMUNICATED, IN WHOLE OR PART TO ANY THIRD PARTY WITHOUT CONSENT FROM THE COMPANY.

Client	Premier Modular
Project	YIF Scheme NGAGE
Title	Electrical Layout

Scale (at A2)	Drawn	Date:	Checked
1:50	AJS	27.03.2026	

Drawing No.	Rev
WEC-5919-1001	7