


Do Not Scale.
All Figured Dimensions To Be Checked On Site Prior To Construction.
All Copyright Reserved.

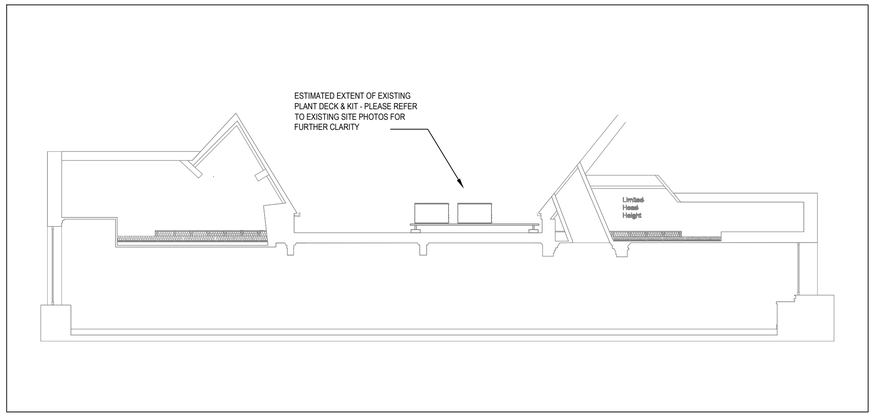

EXISTING SECTION

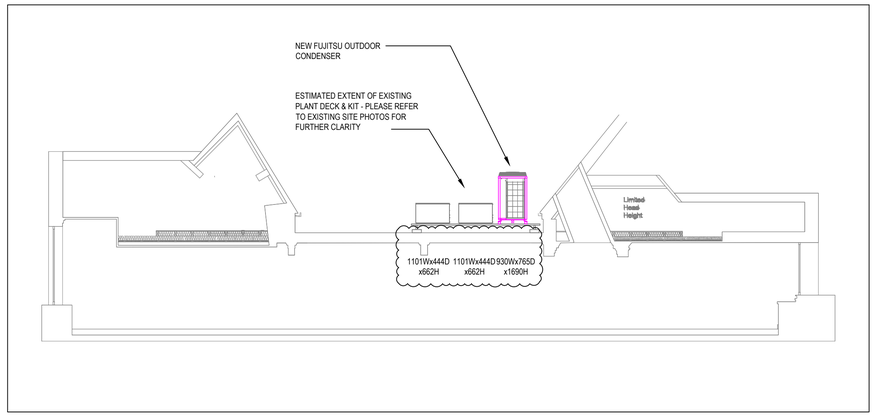

PROPOSED SECTION

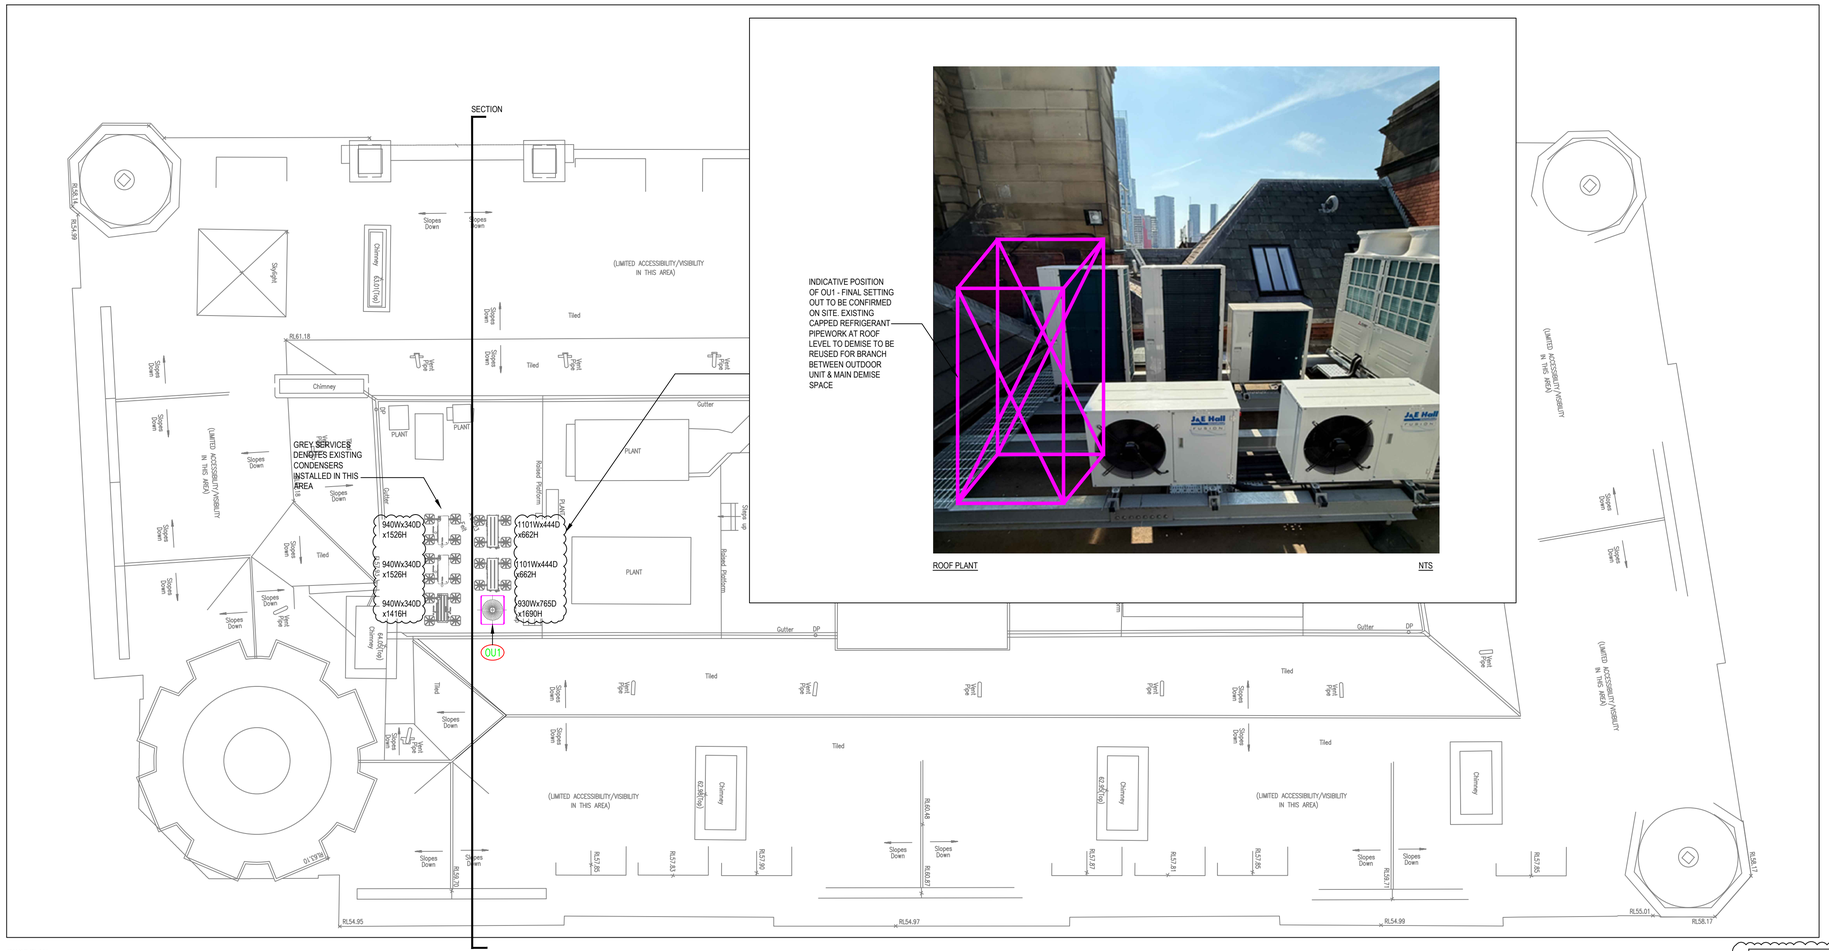

ROOF PLAN

ROOF PLANT

NTS

0M 1M 2M 3M 4M 5M

SCALE BAR

GENERAL NOTES:

1. ALL SERVICES/ROUTES THROUGHOUT BUILDING TO BE FULLY COORDINATED ON SITE.

2. DRAWING TO BE READ IN CONJUNCTION WITH THE INSTALLATION SPECIFICATION AND ALL OTHER RELEVANT DRAWINGS.

3. DUCTWORK MATERIAL & INSTALLATION TO DW/144 CLASS 'A'.

4. FINAL DESIGN SHOP DRAWING AND DETAIL CO-ORDINATION DRAWINGS TO BE SUBMITTED FOR ENGINEER COMMENT PRIOR TO START ON SITE.

5. FIRE DAMPERS TO BE PROVIDED AT ALL PENETRATIONS THROUGH FIRE COMPARTMENTS, SEE ARCHITECT'S DRAWING FOR COMPARTMENTATION DETAILS.

6. DUCTWORK ACCESS DOORS TO BE PROVIDED ADJACENT TO EACH CHANGE OF DIRECTION, DAMPERS AND DUCT MOUNTED EQUIPMENT OR EVERY 10m.


7. PROVIDE VOLUME CONTROL DAMPERS ON ALL DUCTWORK BRANCHES.

PLANT SCHEDULE

REF	MANUFACTURER	MODEL	DIMENSIONS
OU1	FUJITSU	AJY072GALDH	930Wx765Dx1690H

EXISTING PLANT DECK



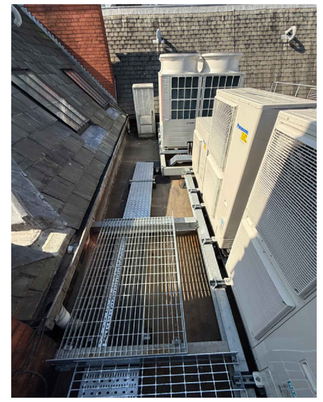

Revision				
Rev	Description	By	App By	Date
P01	PRELIMINARY	JH		01/05/2026
P02	SECTIONS ADDED	JH		30/07/2026
P03	EXISTING AC UNITS ADDED	JH		18/08/2026
P04	AMENDED TO PSE COMMENTS	JH		21/08/2026

CLIENT:
LITTLE DOOR

PROJECT:
DEANSGATE

DRAWING TITLE:
ROOF PLANT

DRAWN BY:	STATUS:	DATE:
J.HARPER	PRELIMINARY	MAY'26
PROJECT No.:	REV:	SCALE:
L2811	P04	1:100

DRAWING No.:
L2811SK03

LEHDING SERVICES DESIGN LTD
Unit 10, 10 Redlands Crescent, Larne, Co. Antrim, N.Ireland. BT40 1FF.
28 Manor Green Road, Epsom, London. KT19 8RA.
Tel. +44(0) 2828 277 123 Web: www.lehding.co.uk Email: info@lehding.co.uk

A1