



Location Plan as Existing - 1:1250

10m
50m

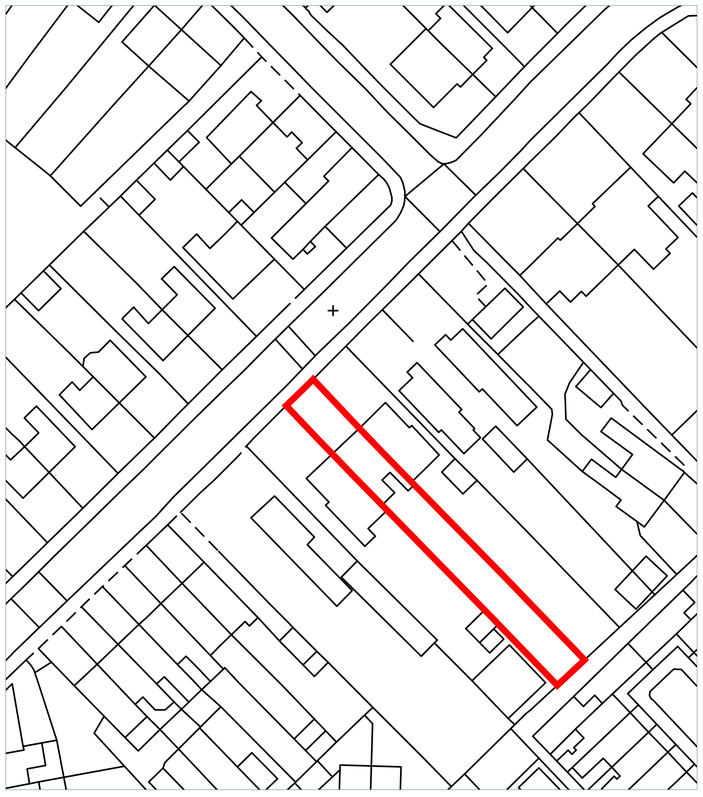

Site Plan as Existing - 1:500

5m
20m

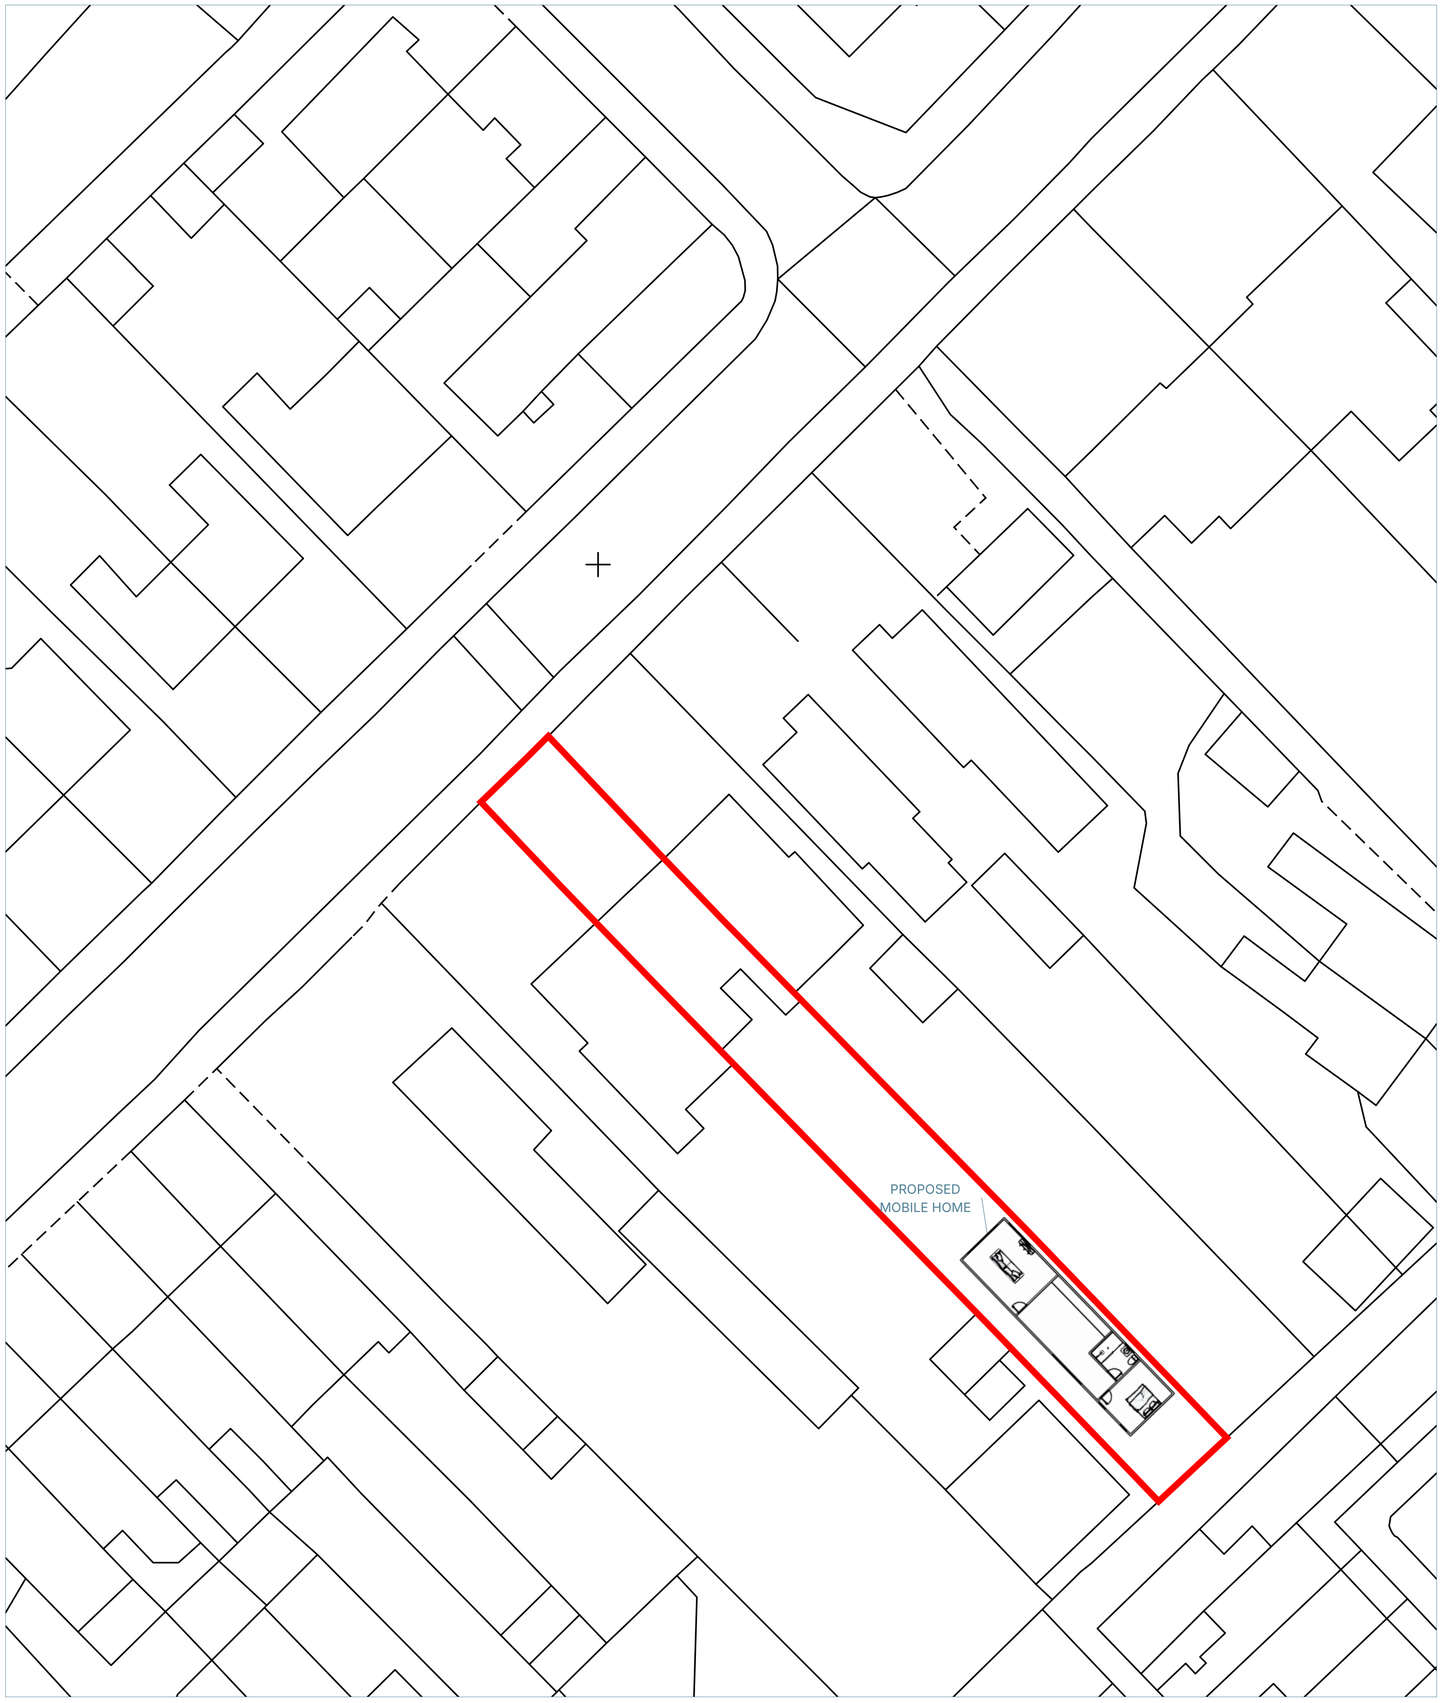

Site Plan as Proposed - 1:200

1m
10m

TM
NAPC
Setting standards for annexe building

Watermoor Point, Watermoor Road
Cirencester, Gloucestershire, GL7 1LF
T: 01285 283200
E: info@napc.uk
W: www.napc.uk

N

Client Name -
Linda & David Stuart

Project Address -
20 Hawthorn Road,
Manchester, M40 3RH

PLANNING

Drawing Description

Existing Location, Ordnance Survey
&
Proposed Site Plans

Scale	Sheet Size	Date
As Noted	A1	Jun 26

DRAWN BY NAPC

Project Ref.	Drawing No.	
NAPC - 1906S	01	A

This plan includes the following licenced data: OS MasterMap Black and White PDF Location Plan by the Ordnance Survey National Geographic Database and incorporating surveyed revision available at the date of production. Reproduction in whole or in part is prohibited without the permission of Ordnance Survey.the representation of a road, track or path is no evidence of a right or way. the representation of features, as lines is no evidence of a property boundary.
© crown copyright and database rights, 2025.
Ordnance Survey - 01000316731